Drawing set

Tallinn, Näidise tänav 12



Majaplaan Demo

Existing plan

Legend:

- Existing wall
- Balcony wall
- Ventilation shaft
- Plumbing riser
- Heating radiator
- Distribution board

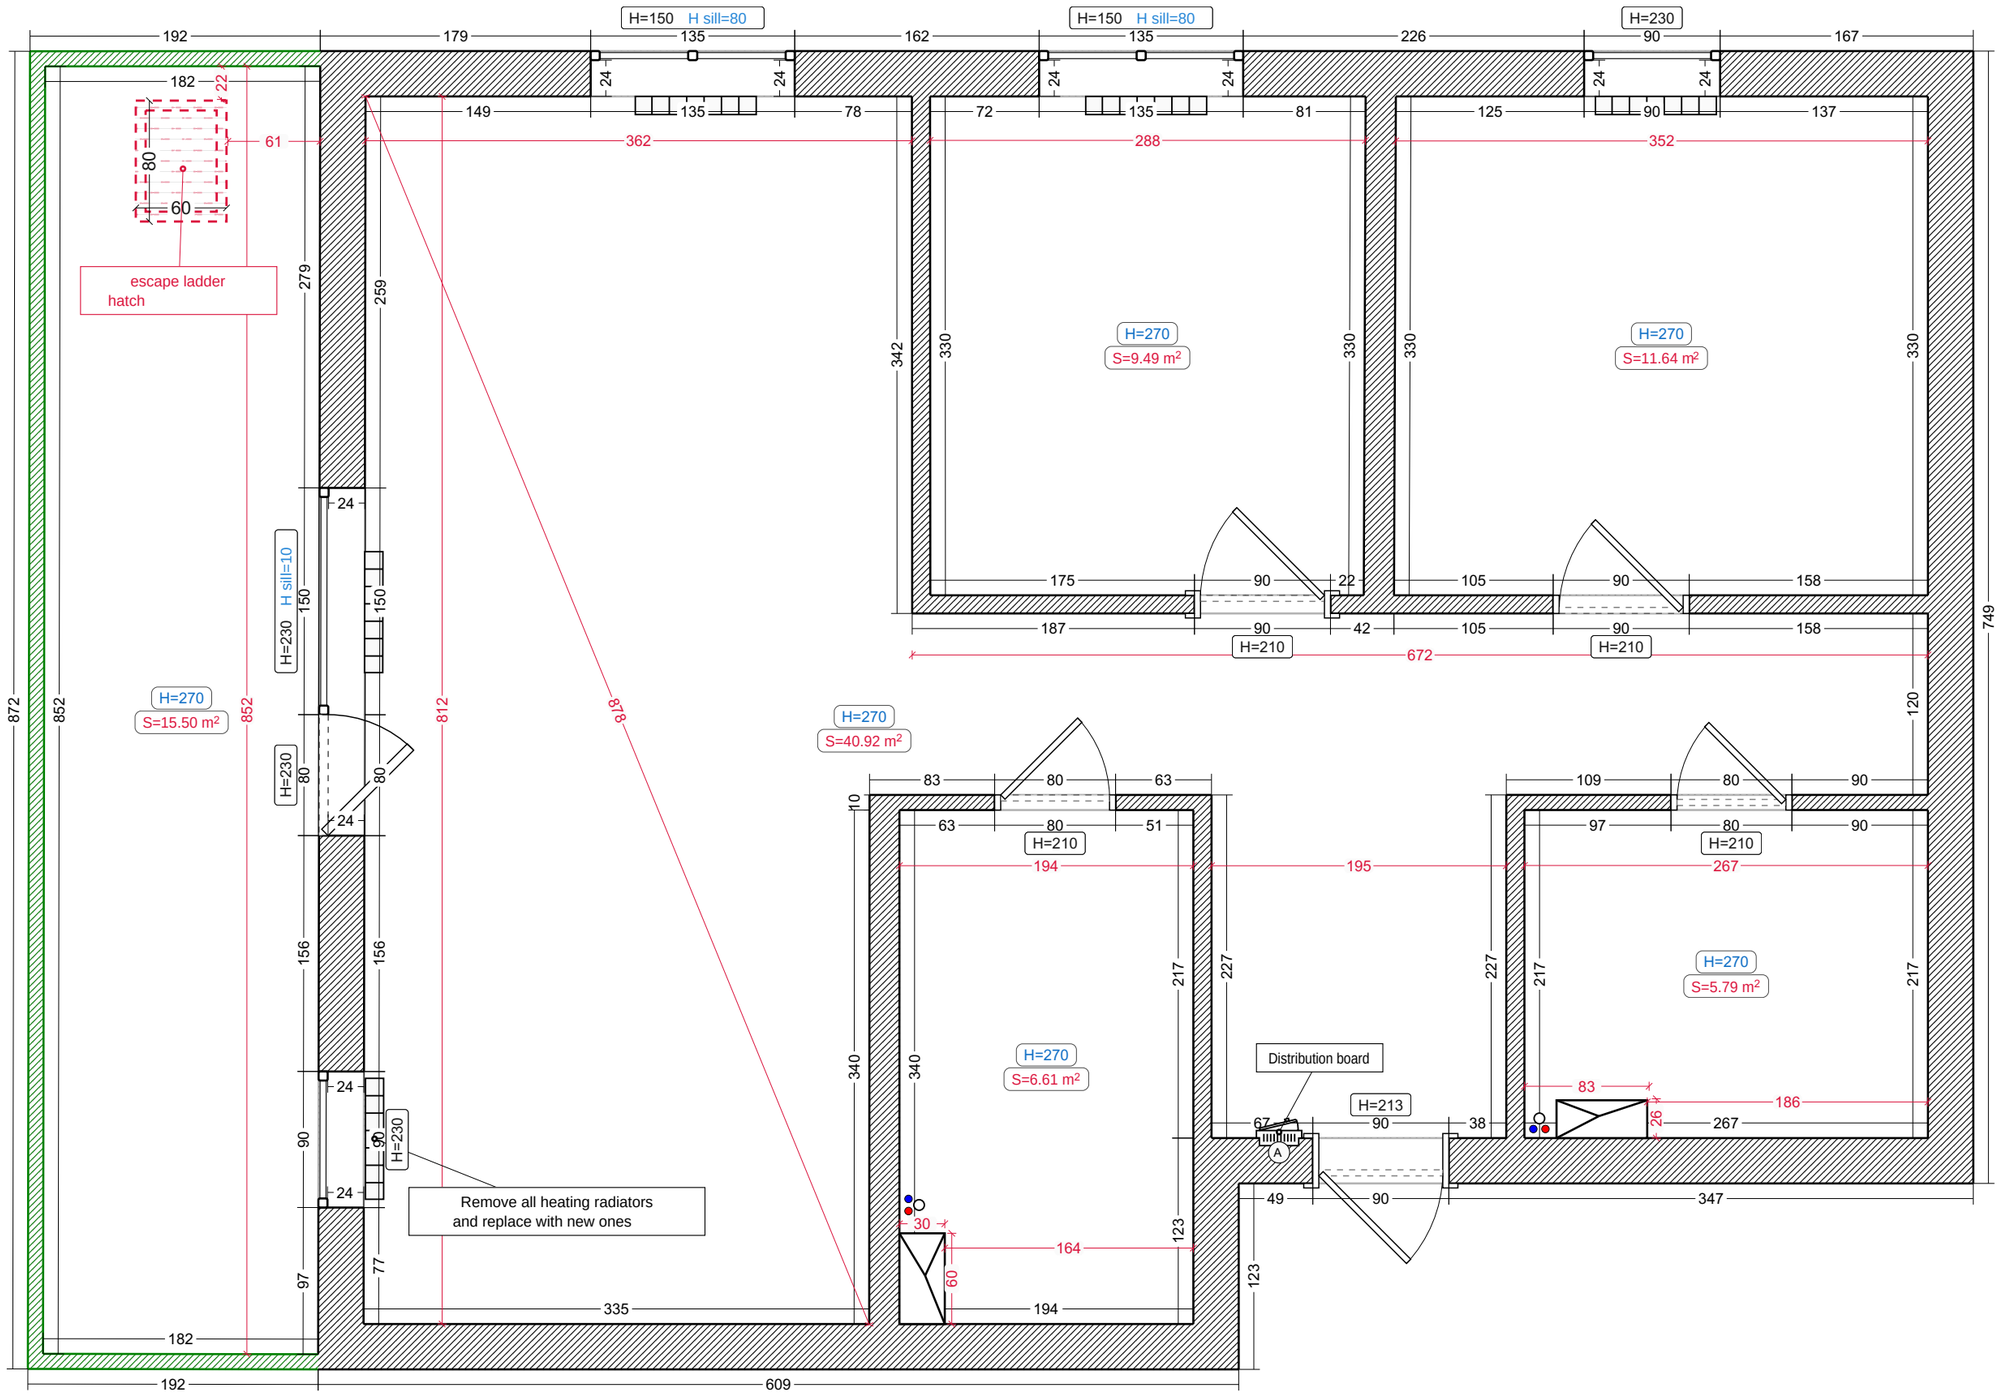

Project No. DEMO-001

Tallinn, Näidise tänav 12

Majaplaan Demo

Demolition

Legend:

Demolition

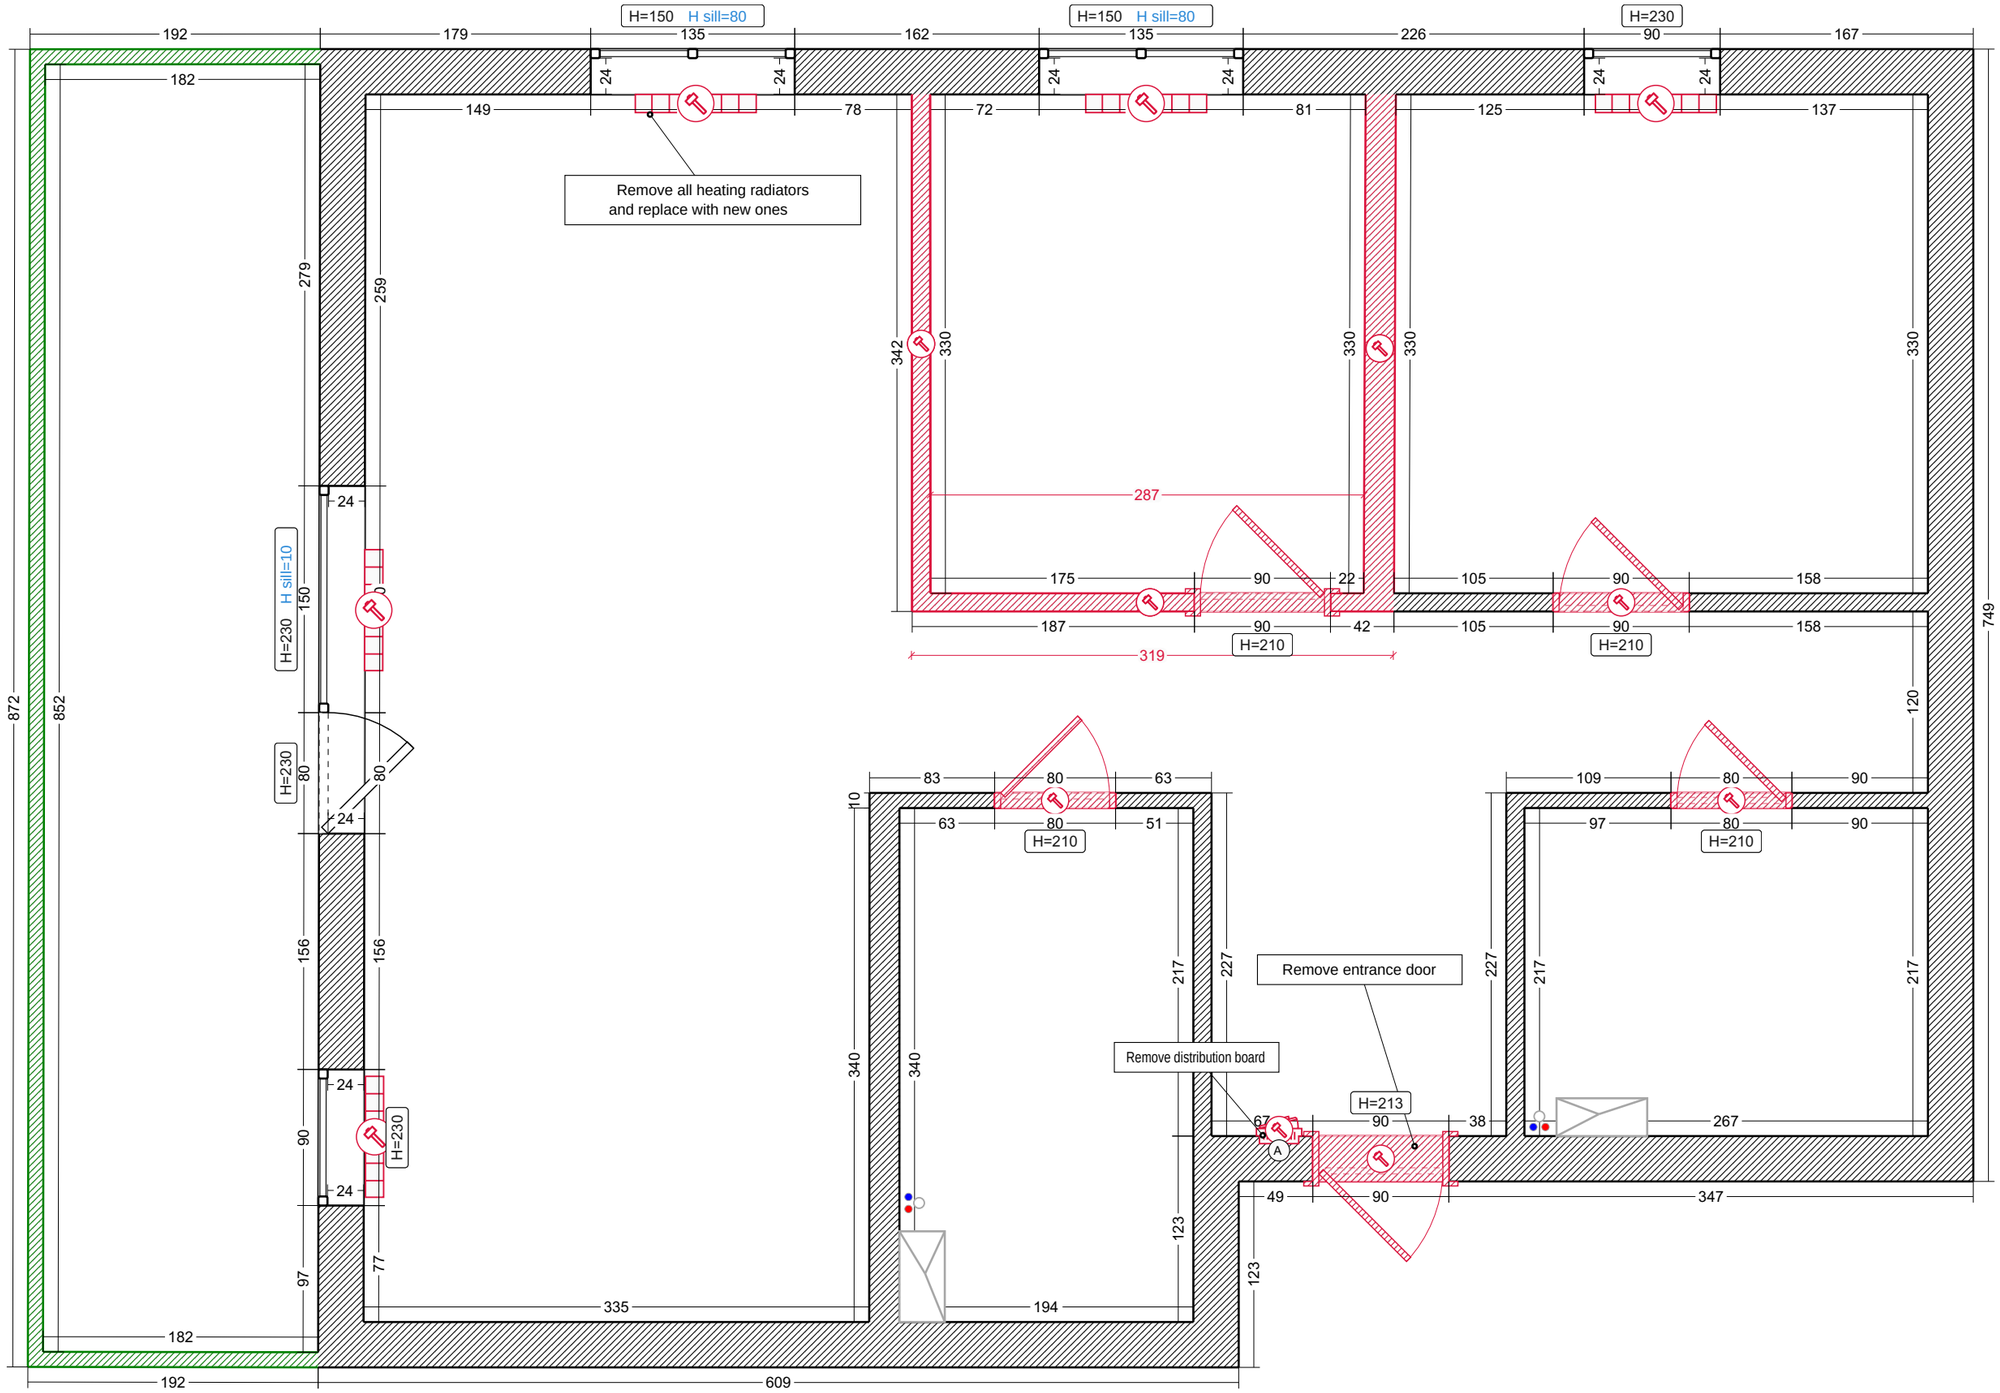

Project No. DEMO-001

Tallinn, Näidise tänav 12

Majaplaan Demo

Partitions

Legend:

- Gypsum block partition
- Foam concrete block partition
- Plasterboard partition
- Plasterboard enclosure

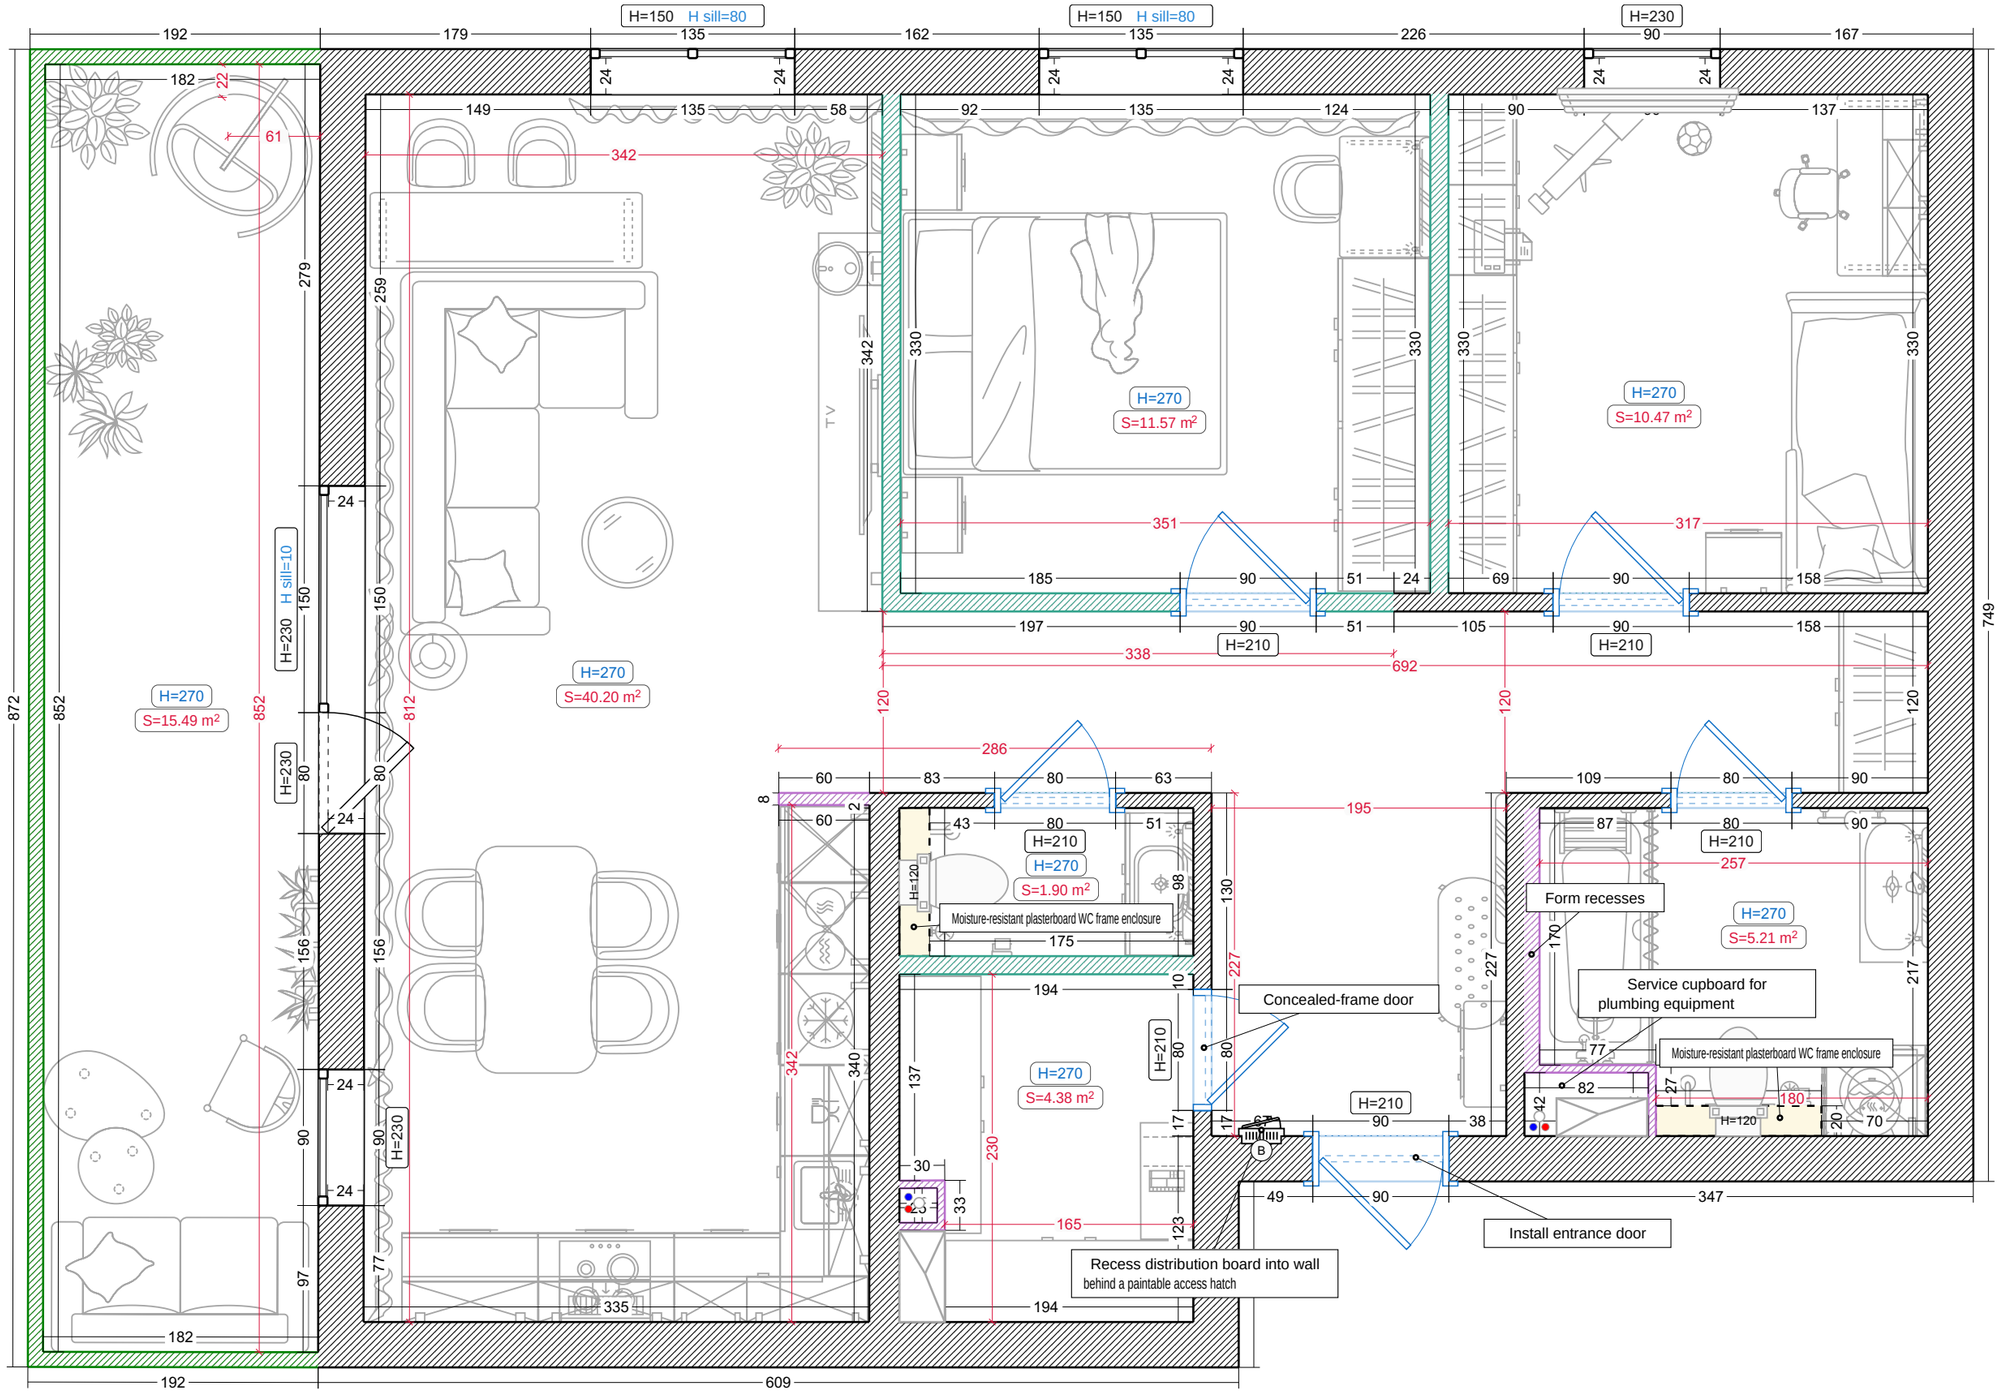

Rooms

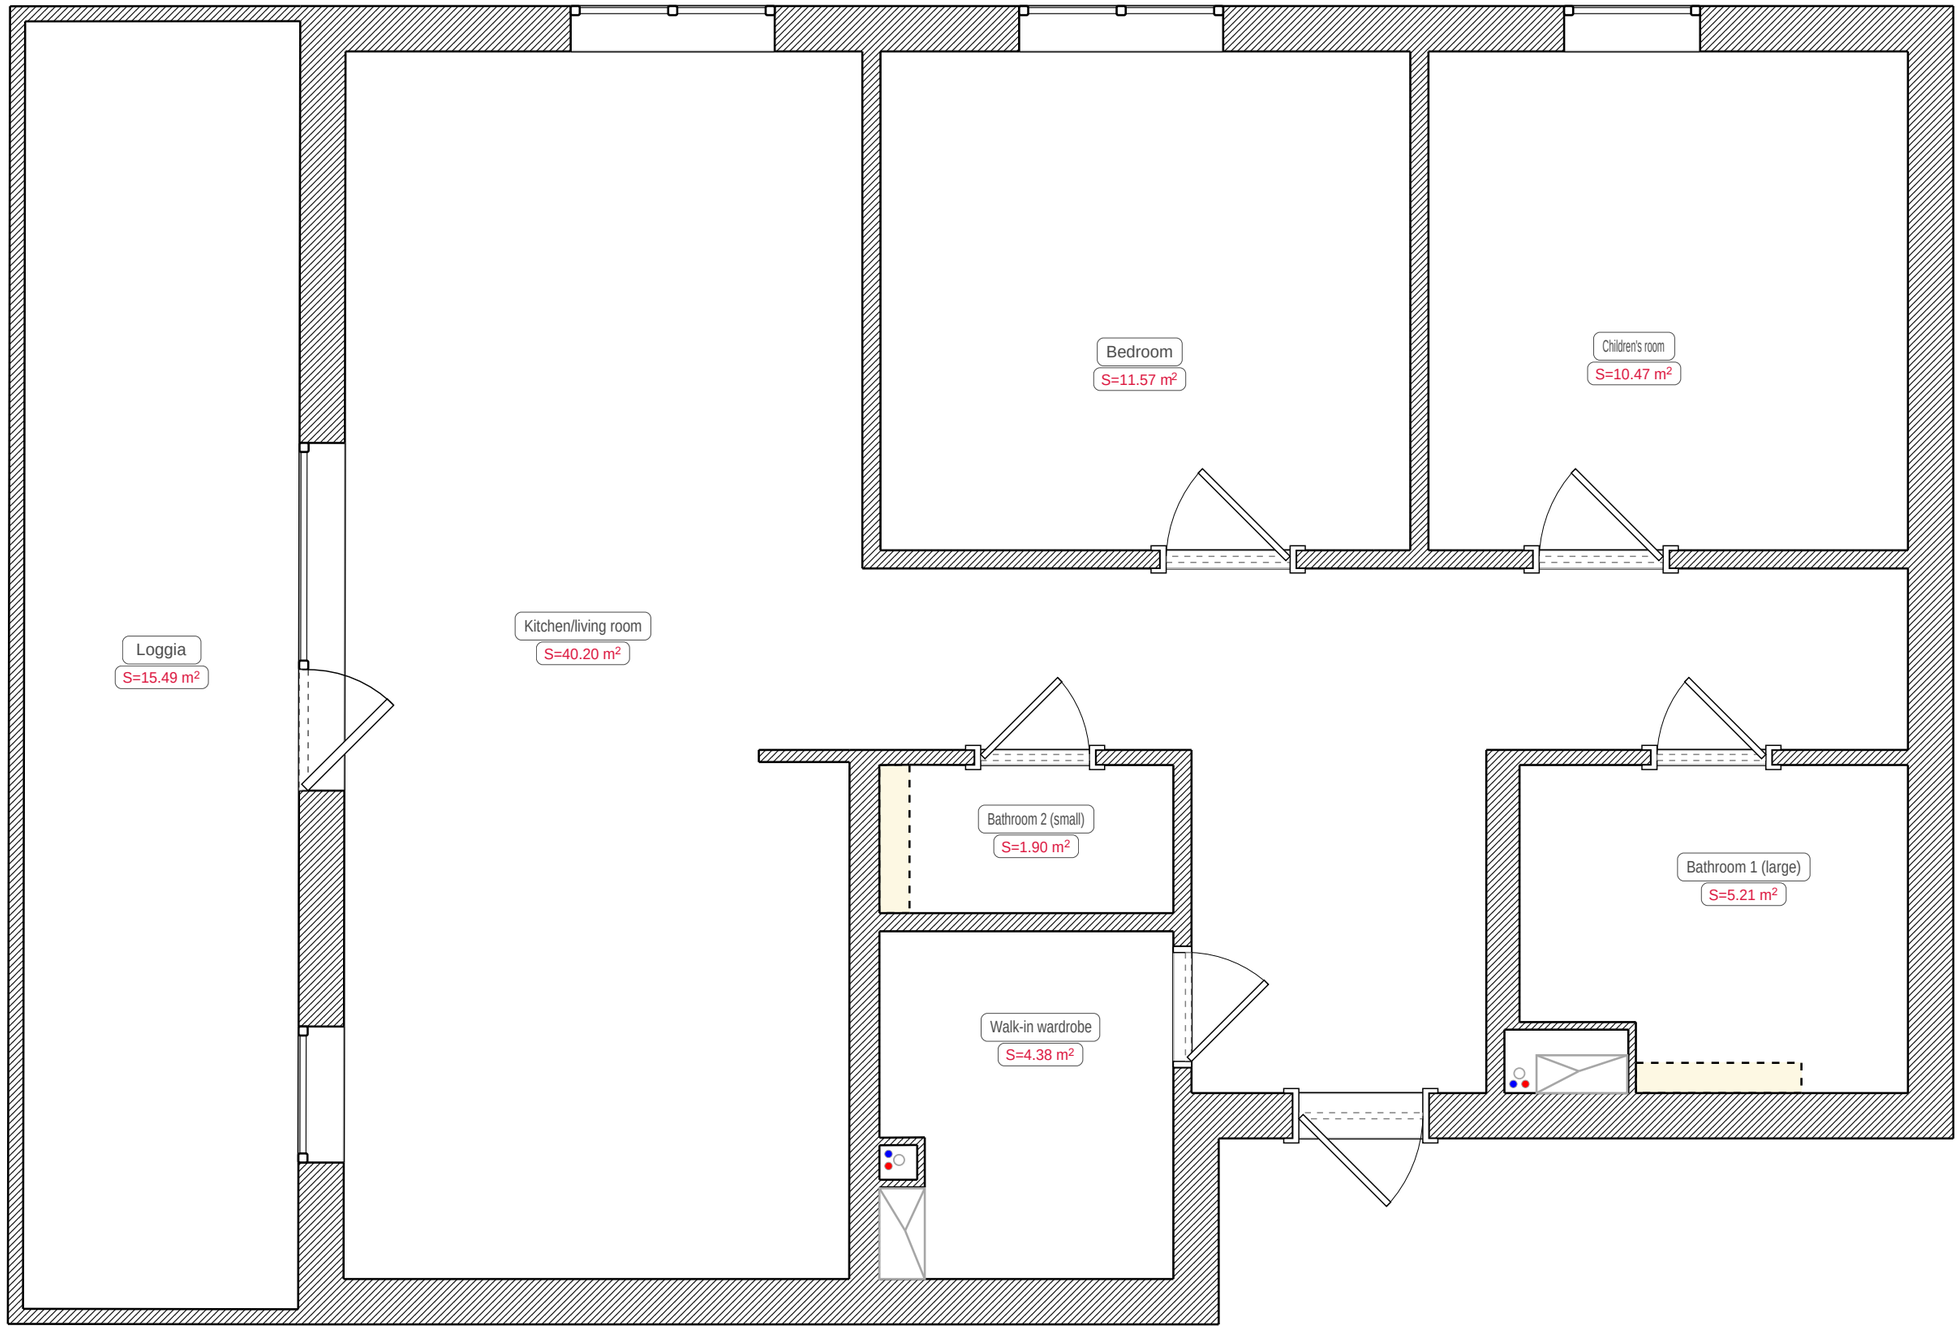

Project No. DEMO-001

Tallinn, Näidise tänav 12

Majaplaan Demo

Heating

Legend:

- Bimetallic radiator
- Trench convector
- Heating manifold
- Supply main
- Return main

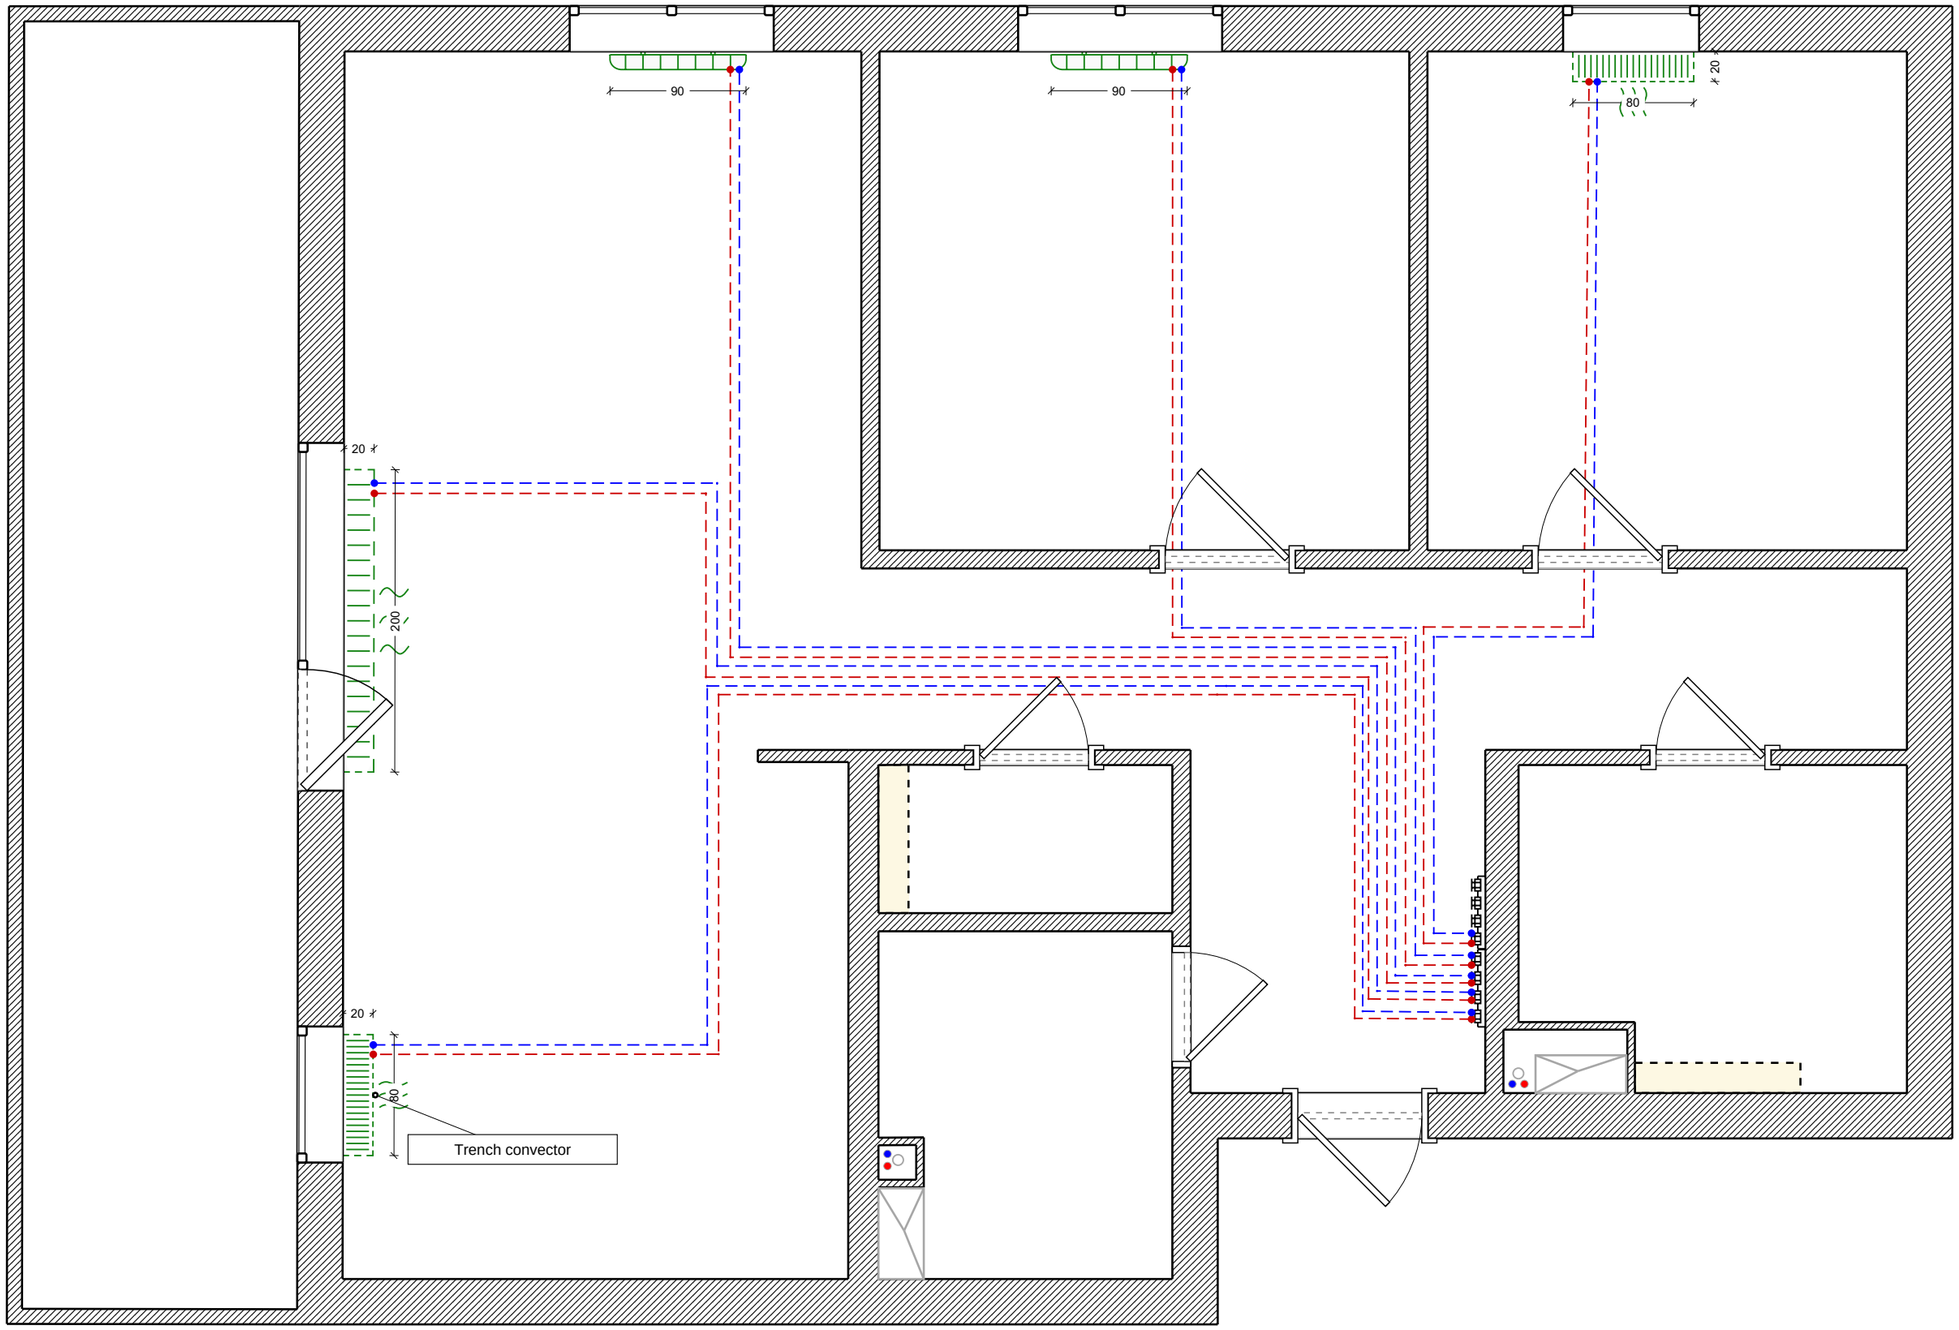

Furniture

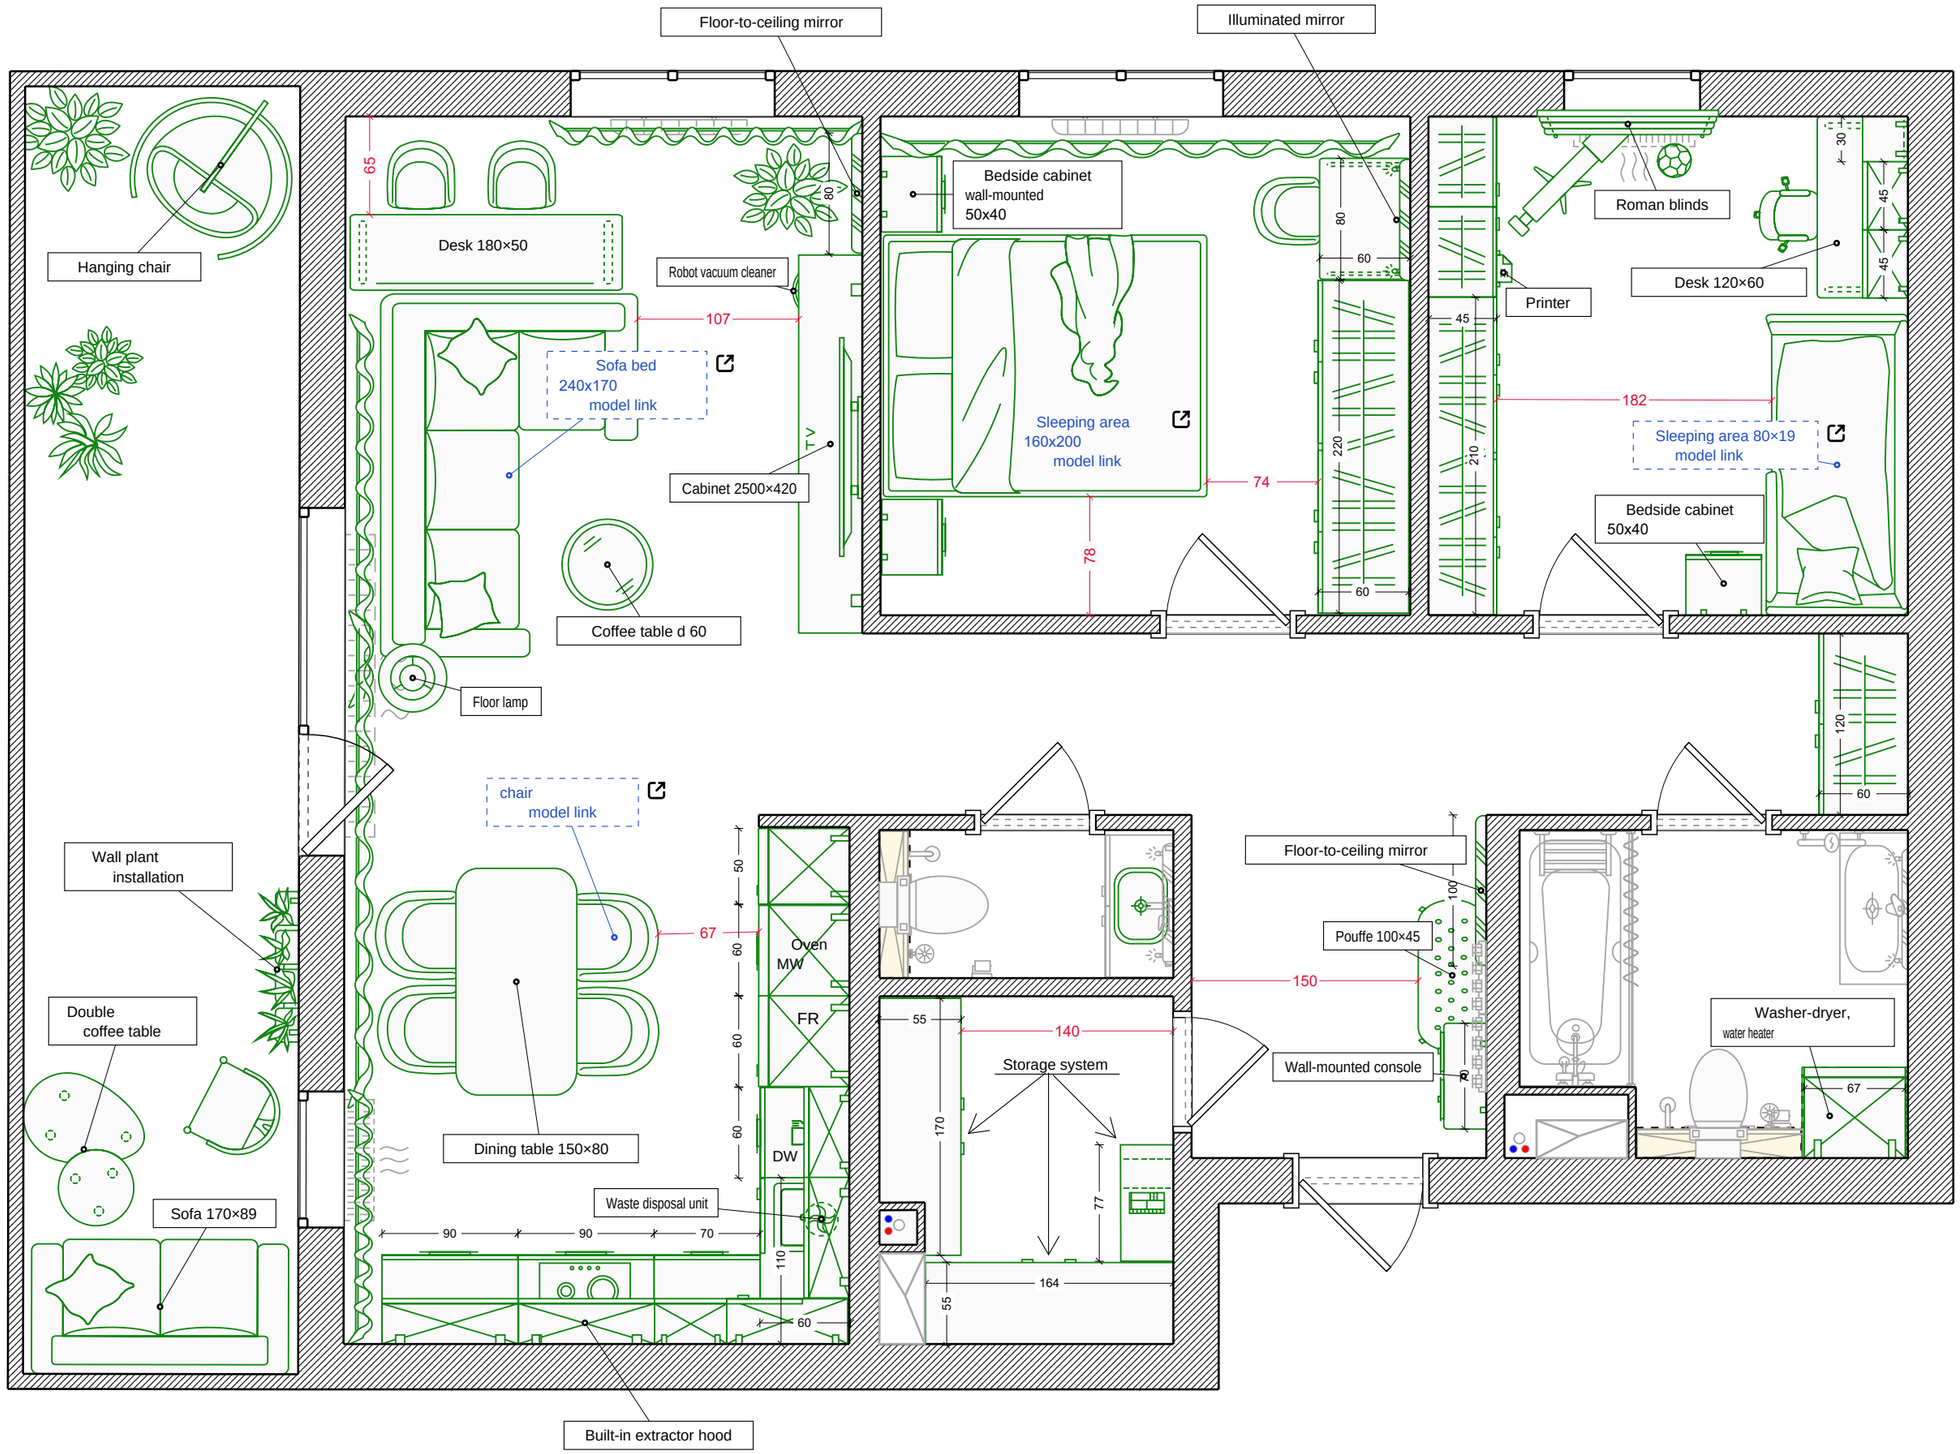

Floor-to-ceiling mirror
Illuminated mirror
Hanging chair
Desk 180×50
Robot vacuum cleaner
Bedside cabinet
wall-mounted
50x40
Roman blinds
Desk 120×60
Printer
Sofa bed
240x170
model link
Sleeping area
160x200
model link
Sleeping area 80×19
model link
Cabinet 2500×420
Bedside cabinet
50x40
Coffee table d 60
Floor lamp
chair
model link
Wall plant
installation
Floor-to-ceiling mirror
Pouffe 100×45
Oven
MW
FR
Double
coffee table
Storage system
Wall-mounted console
Washer-dryer,
water heater
Dining table 150×80
DW
Waste disposal unit
Sofa 170×89
Built-in extractor hood

Sanitary fixtures

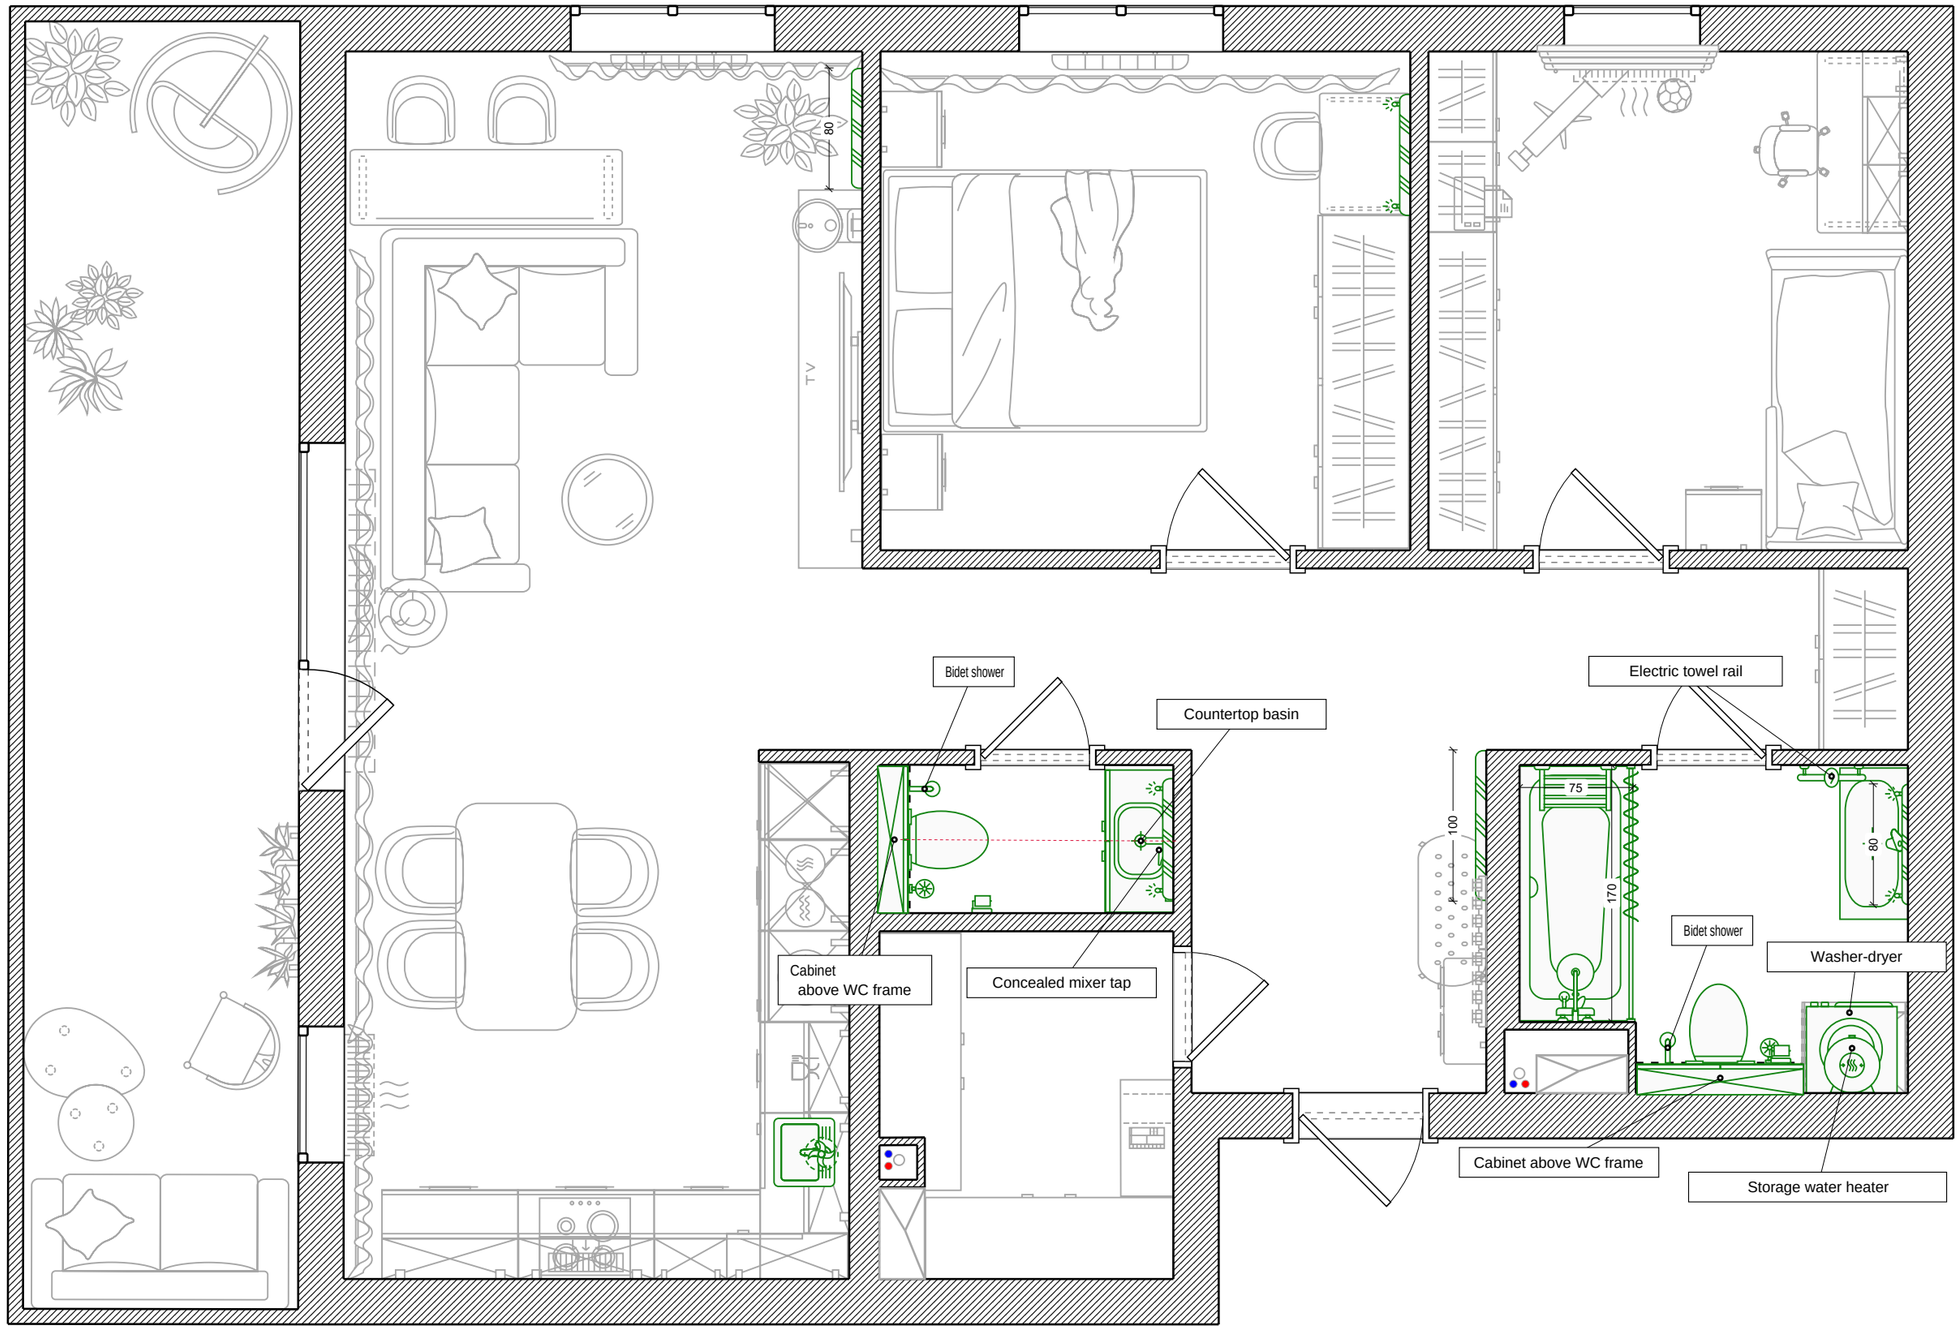

Water supply

Legend:

- Cold water connection
- Hot water connection
- Waste connection
- Manifold assembly
- Cold water pipe
- Hot water pipe
- Waste pipe

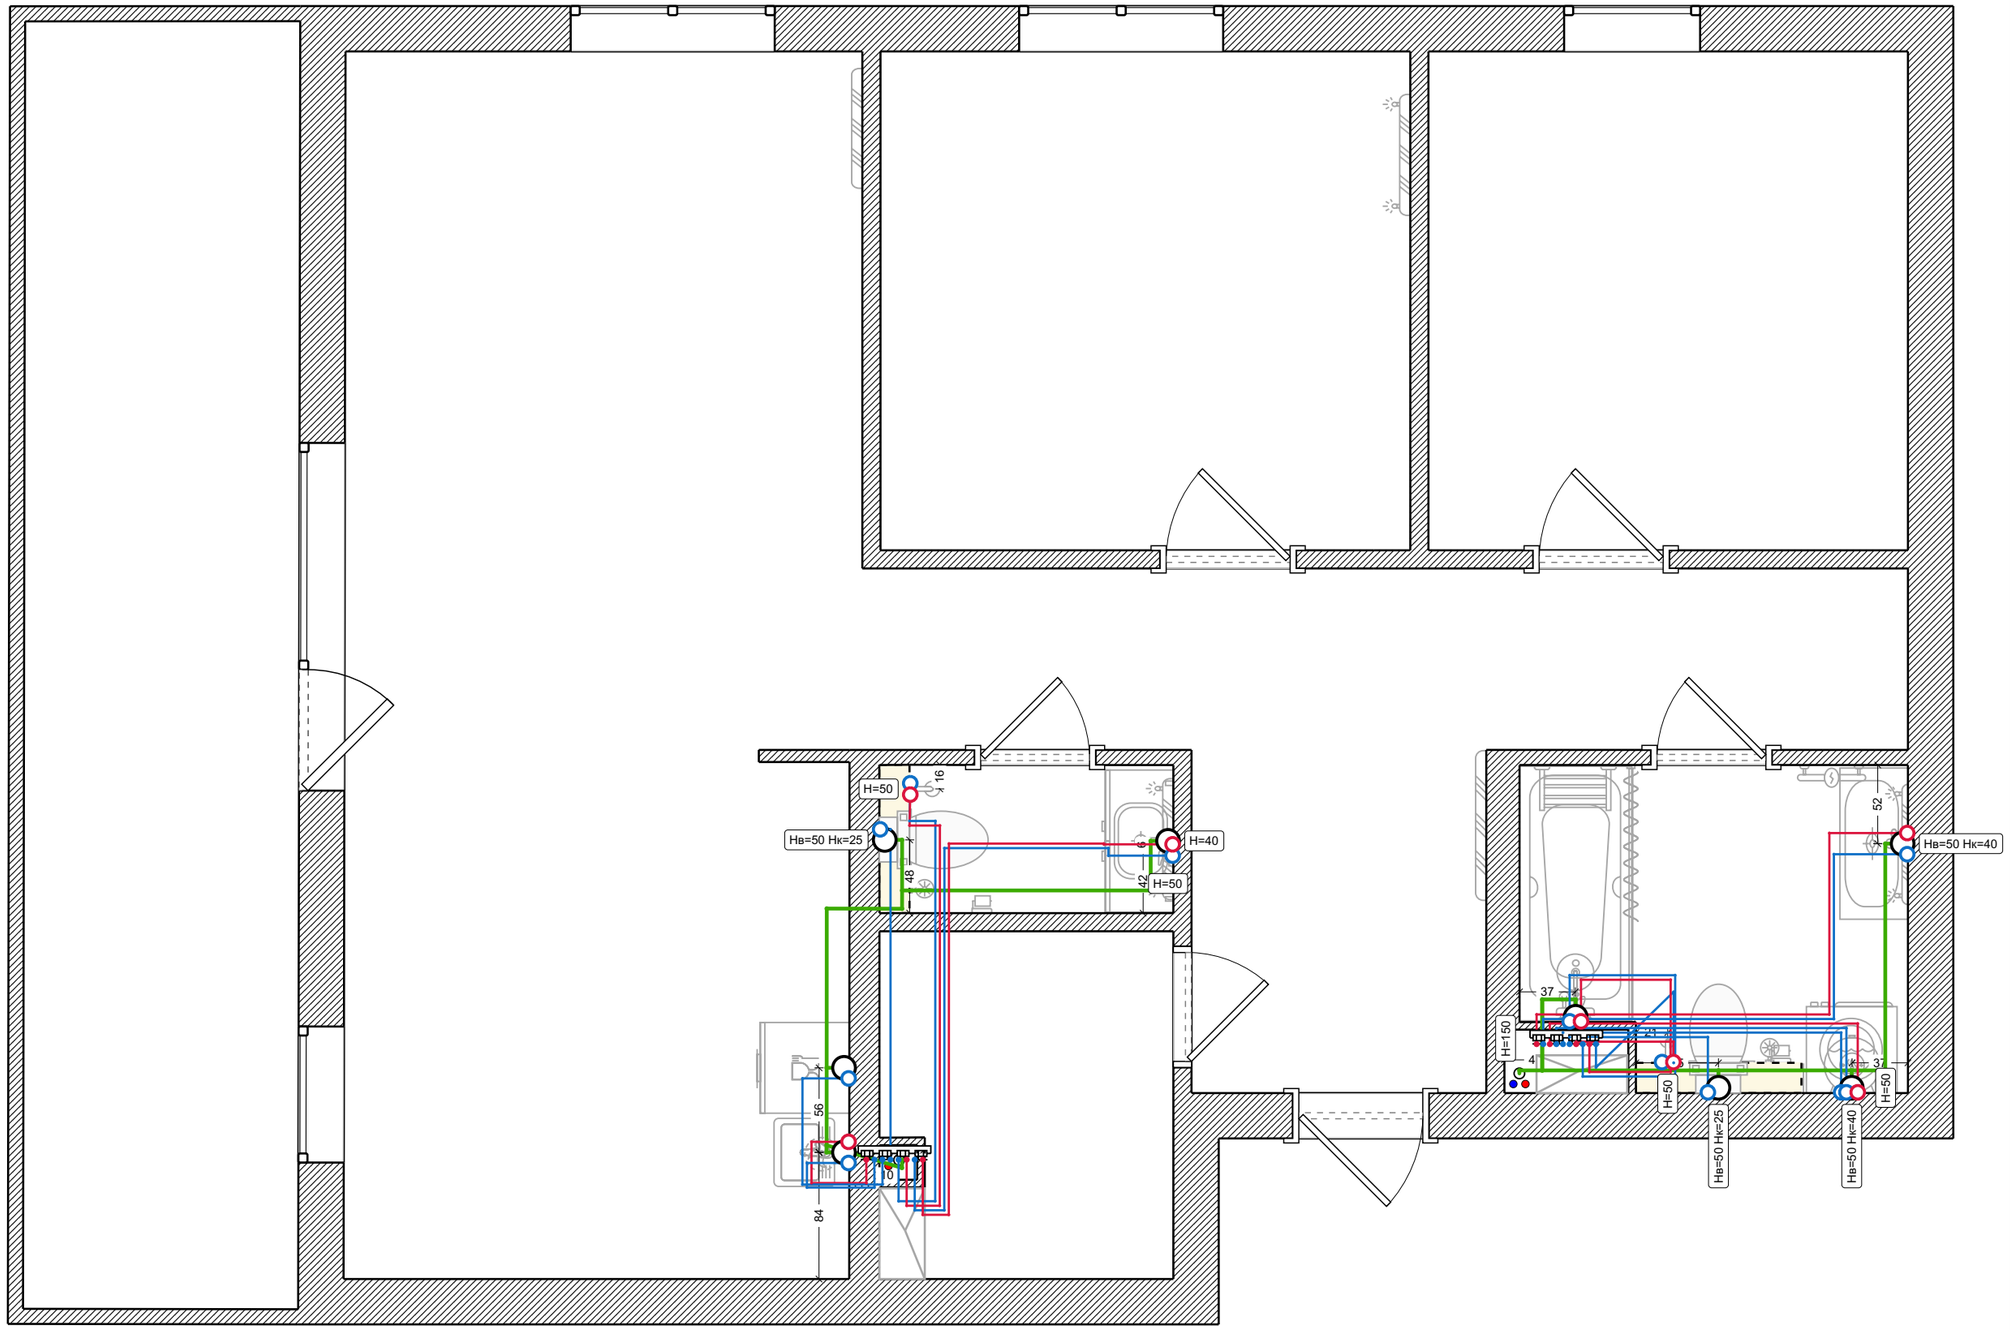

Project No. DEMO-001

Tallinn, Näidise tänav 12

Majaplaan Demo

Sockets

Legend:

- Standard socket
- Splashproof socket
- Data/TV socket
- 220V cable outlet
- Power socket
- Power socket
- Video intercom
- Wi-Fi router
- Floor cable outlet
- Ceiling cable outlet

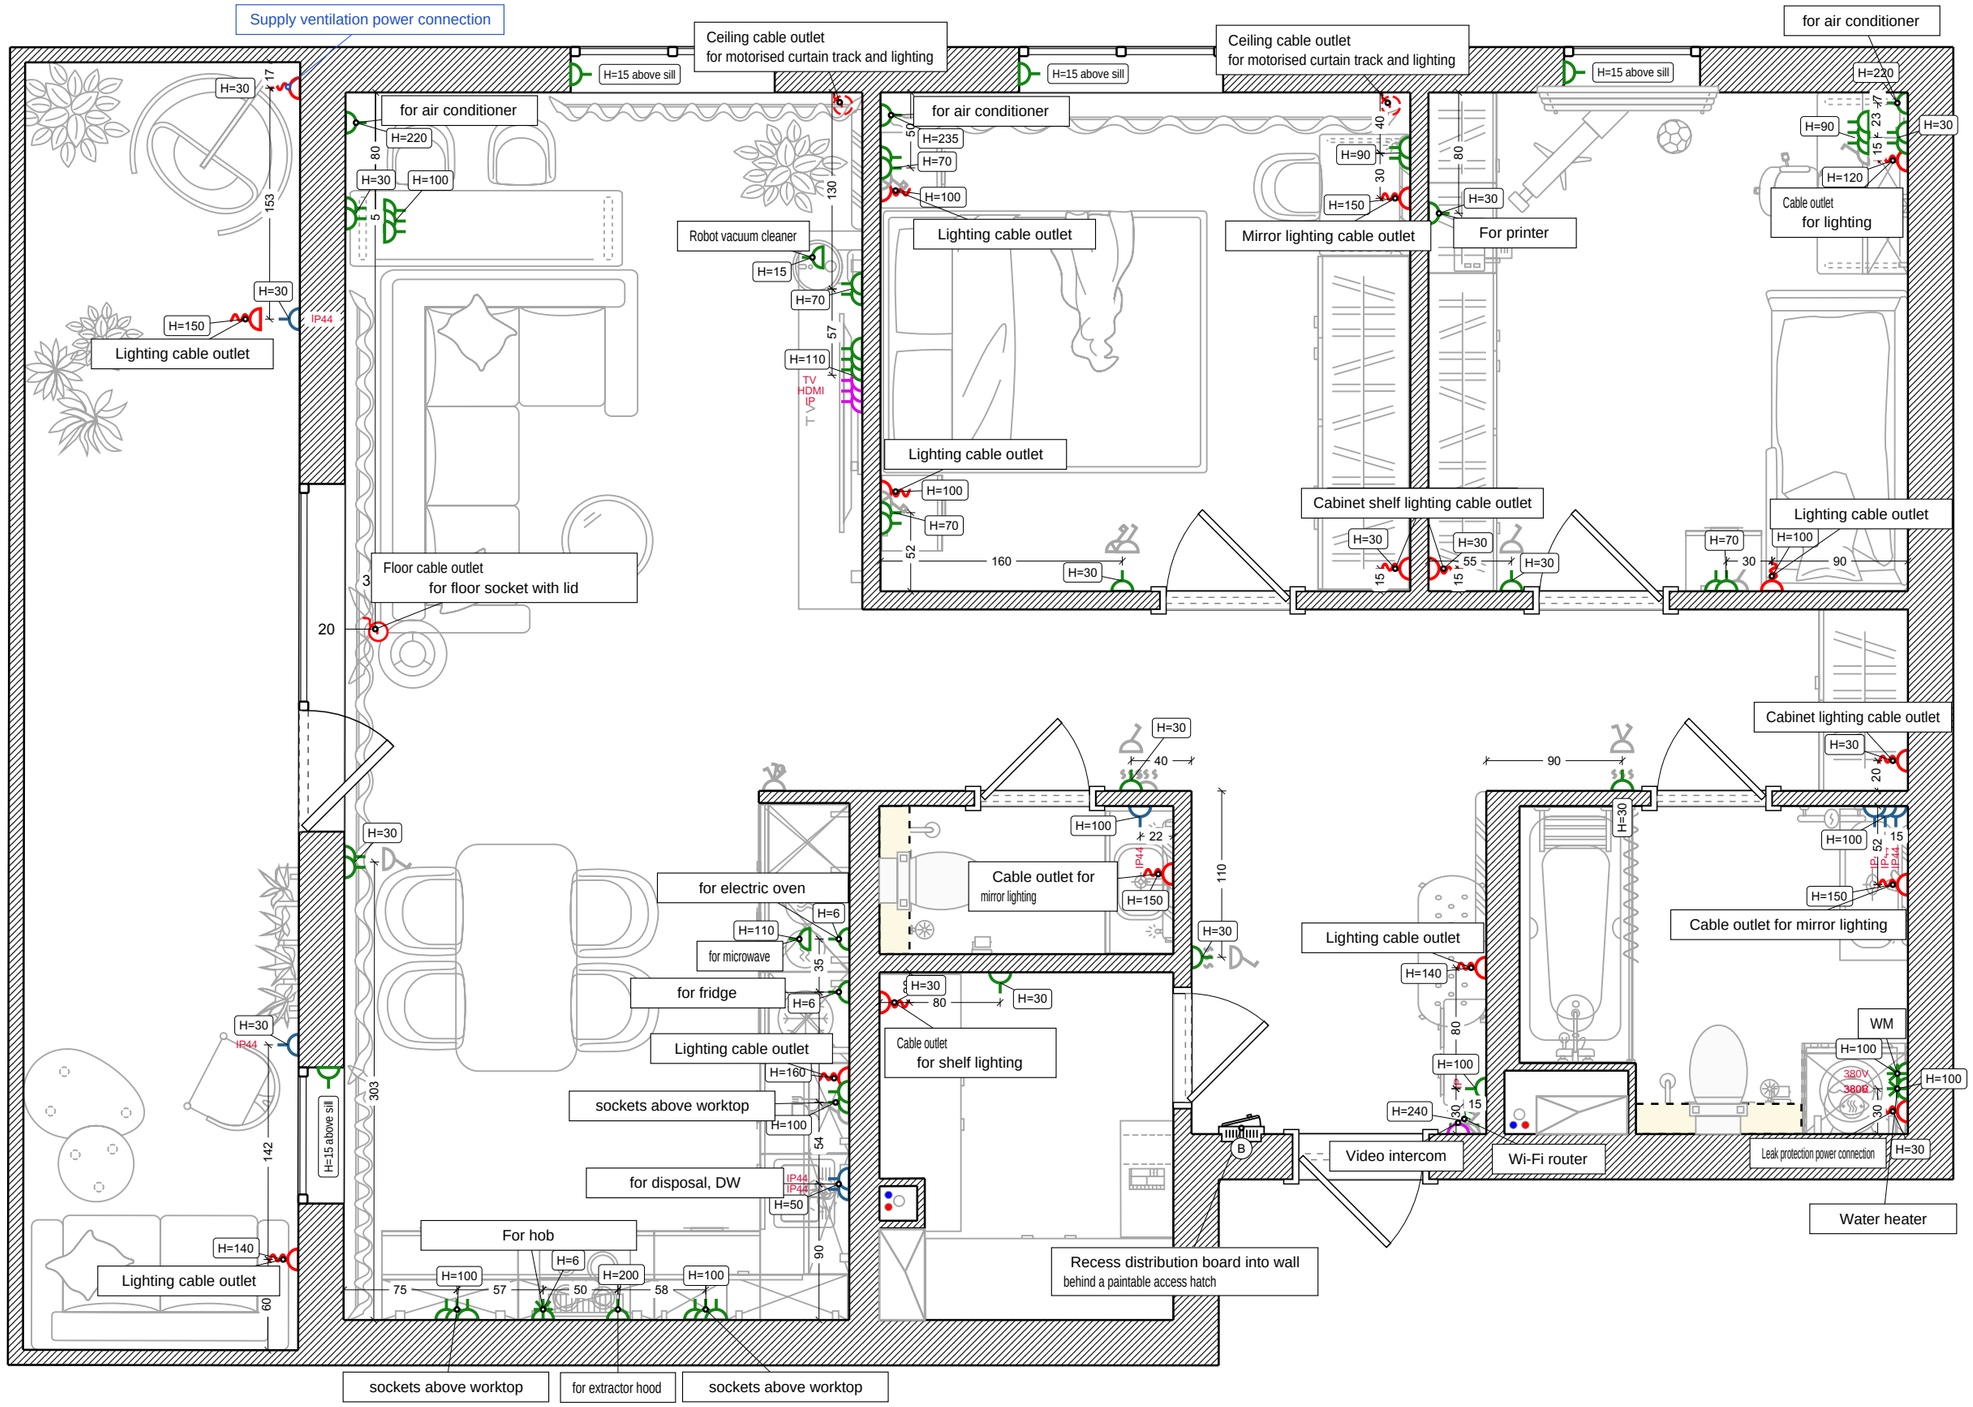

Lighting

Legend:

- Pendant light
- LED light
- LED strip lighting
- Rod light
- Recessed light
- Double recessed light
- Linear lighting
- Recessed lighting track
- Adjustable spotlight

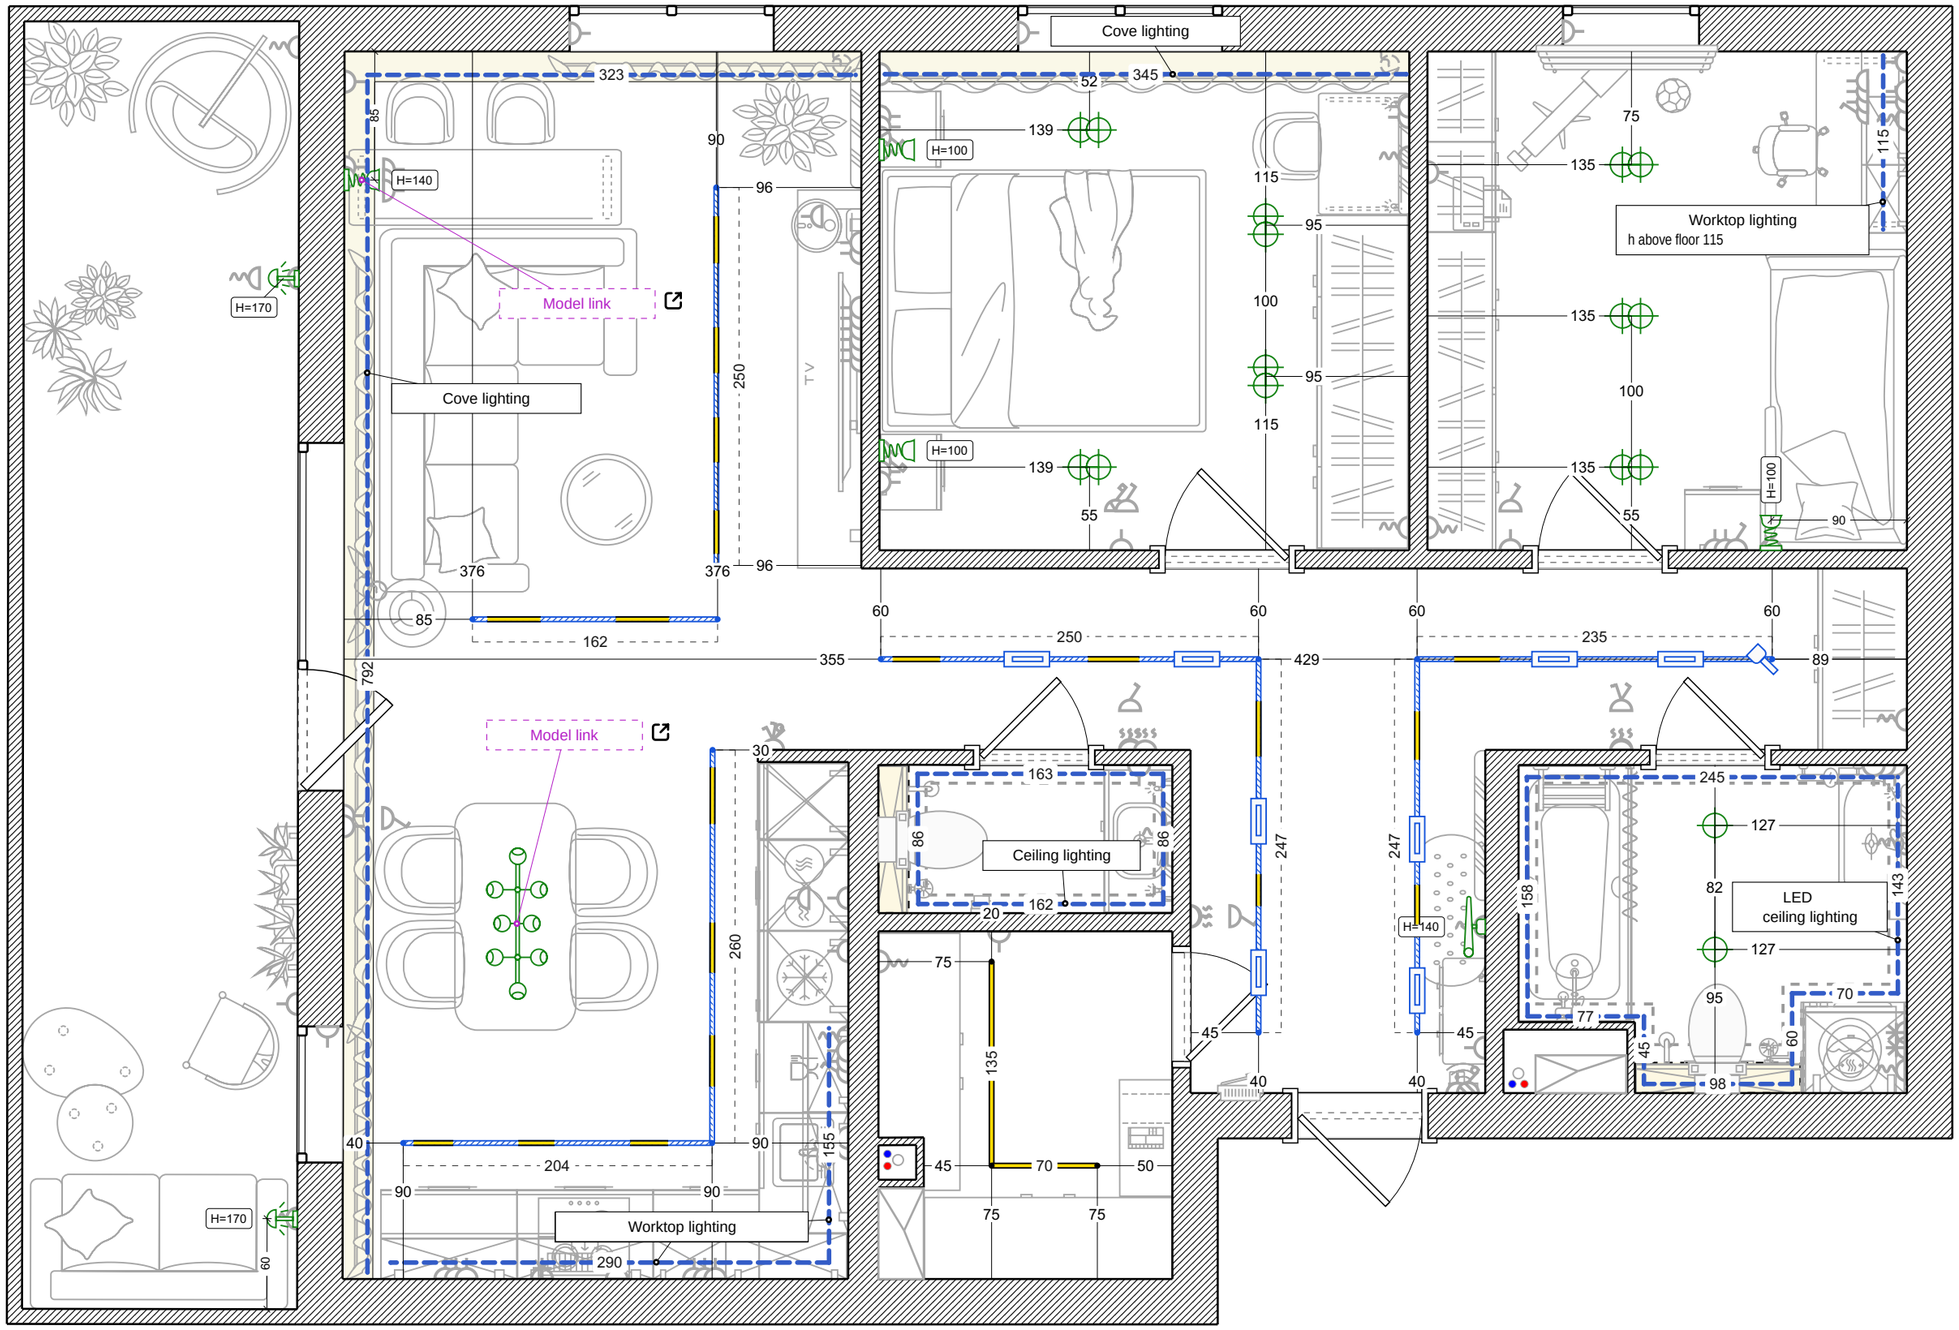

Project No. DEMO-001

Tallinn, Näidise tänav 12

Majaplaan Demo

Switches

Legend:

- 1-gang switch
- 2-gang switch
- 3-gang switch
- 1-gang two-way switch
- 1-gang intermediate switch
- Connection line

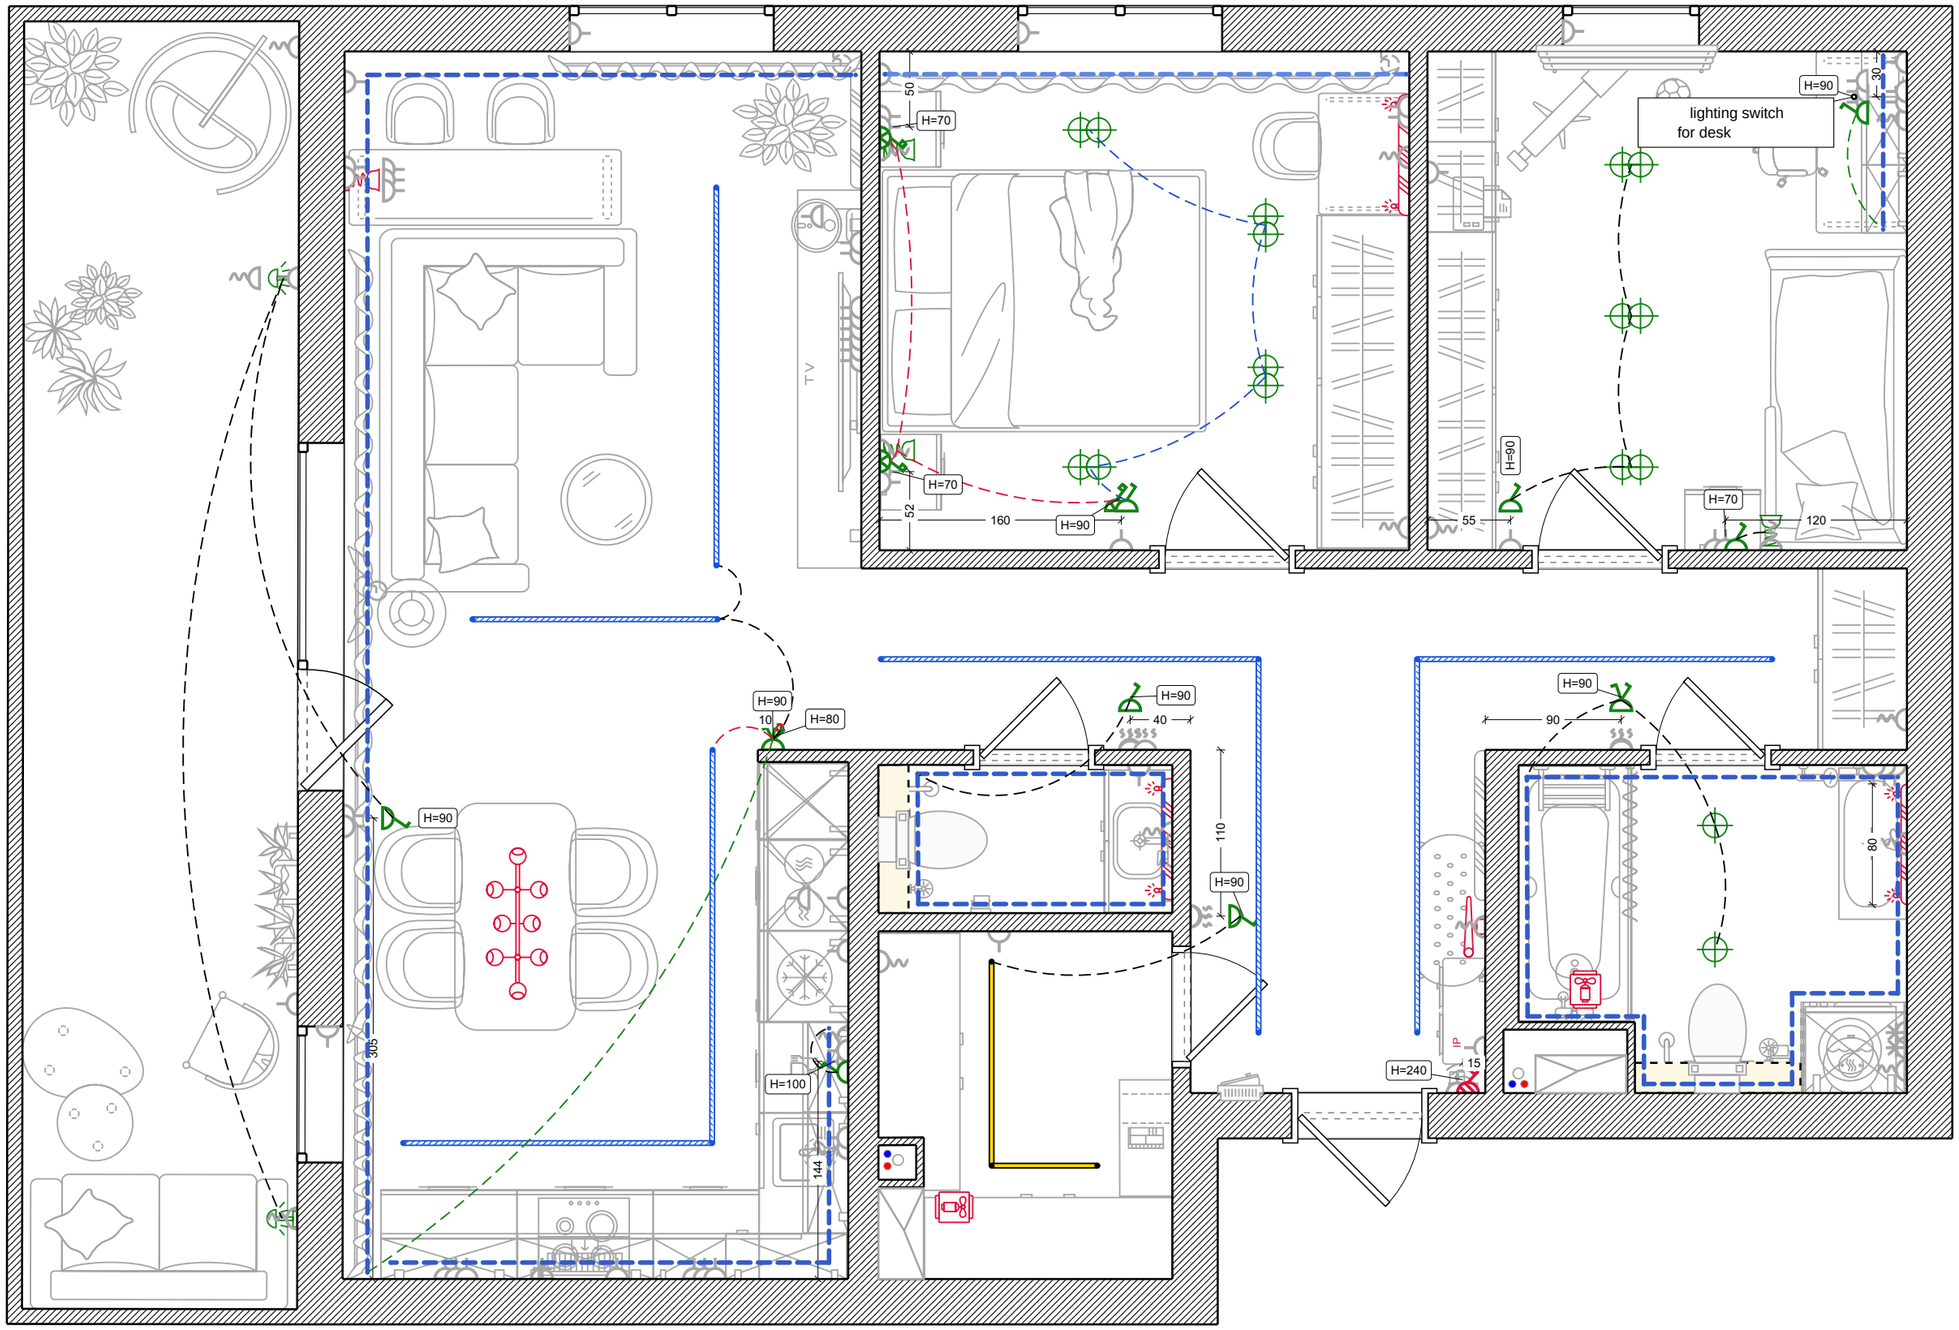

Project No. DEMO-001

Tallinn, Näidise tänav 12

Majaplaan Demo

Underfloor heating

Legend:

- Cable underfloor heating
- Thermostat
- Connecting wire
- Cable wall heating

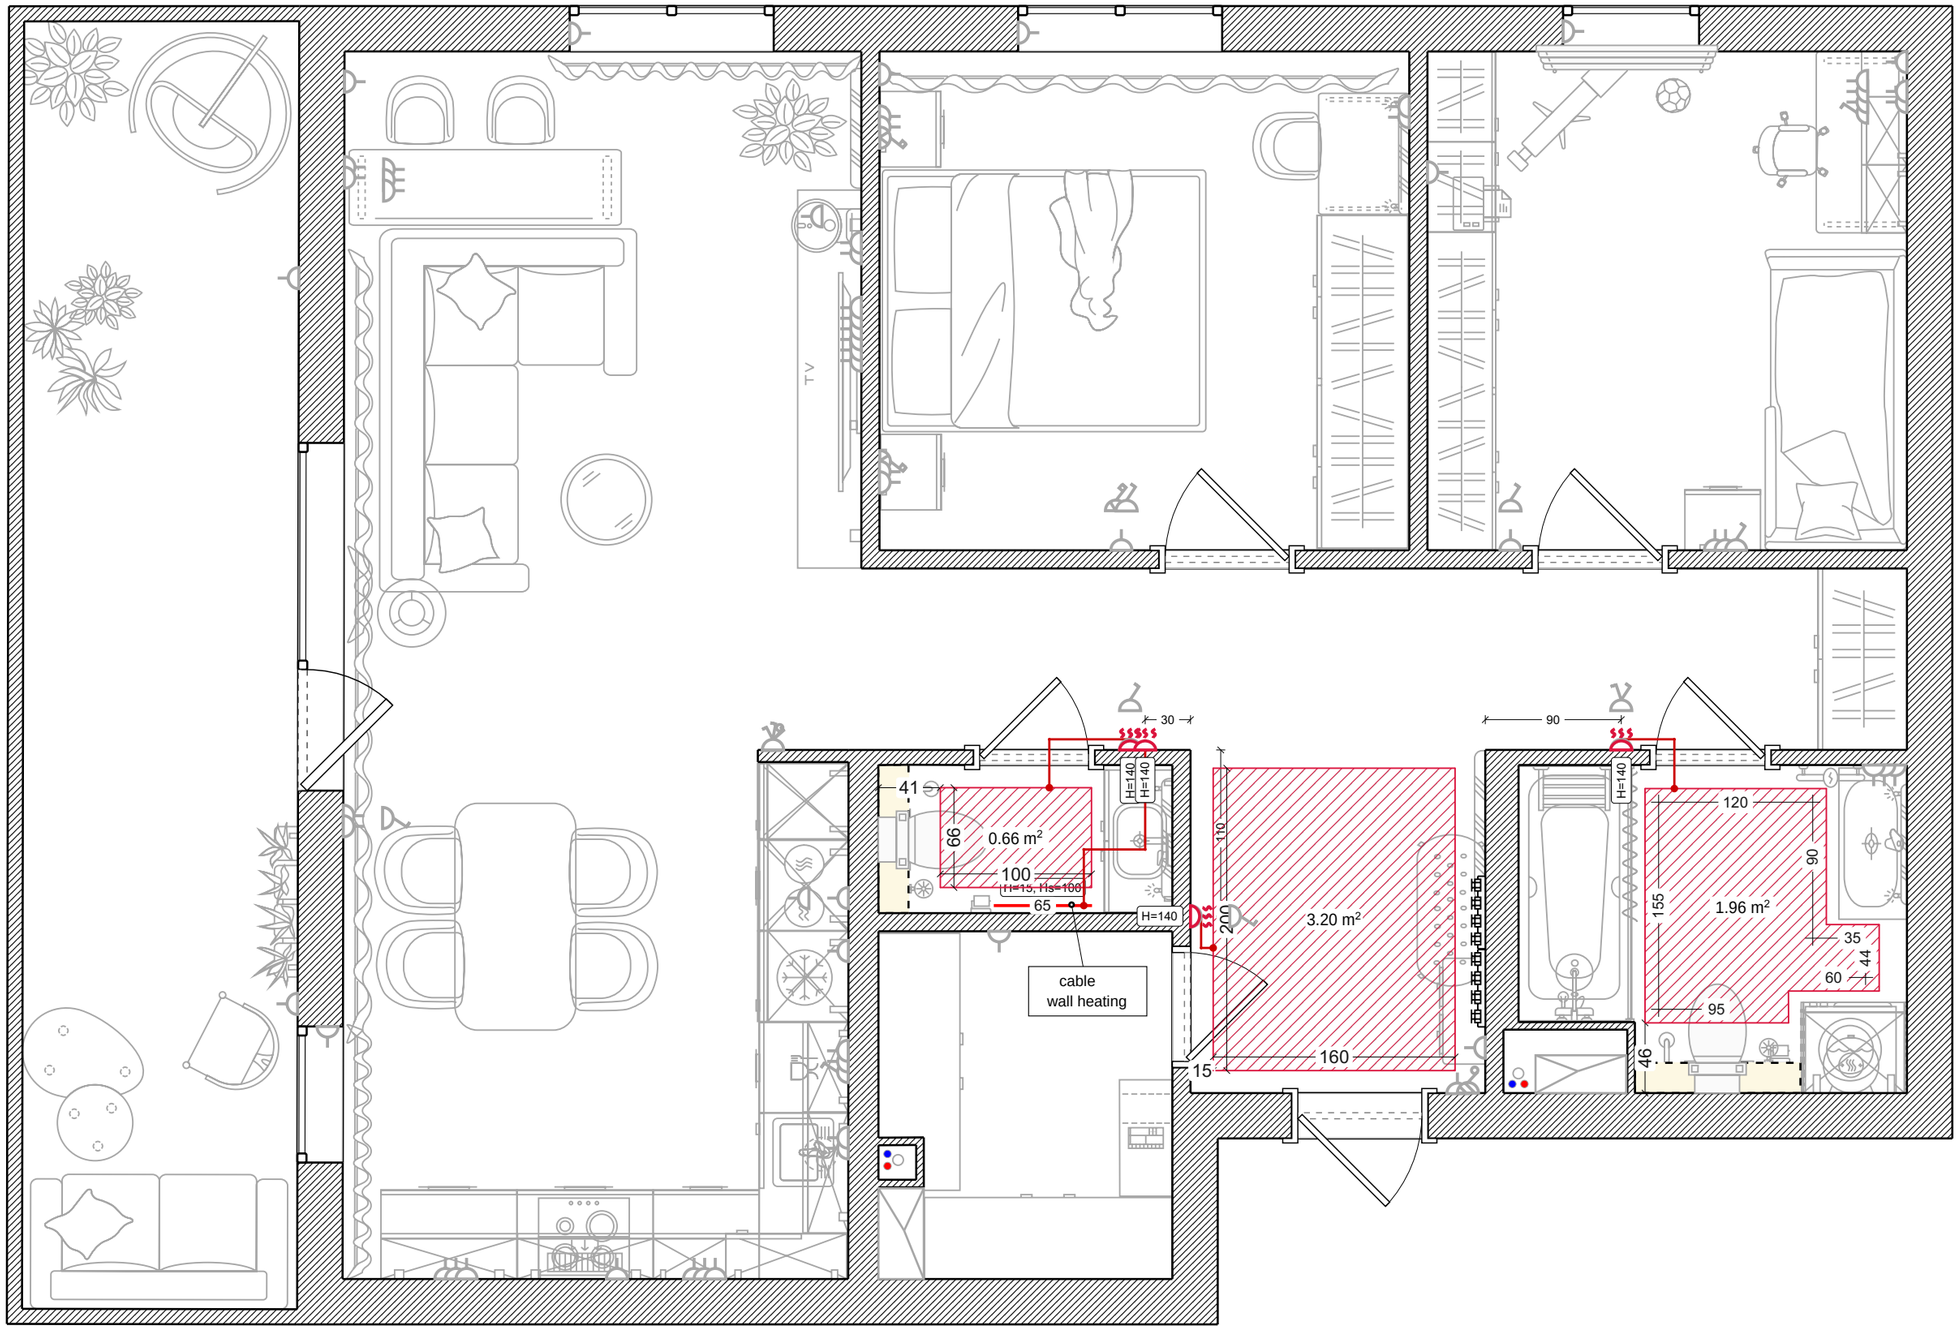

Air conditioning

Legend:

- Outdoor split-system unit
- Indoor split-system unit
- Condensate drain pipe
- Interconnecting cable

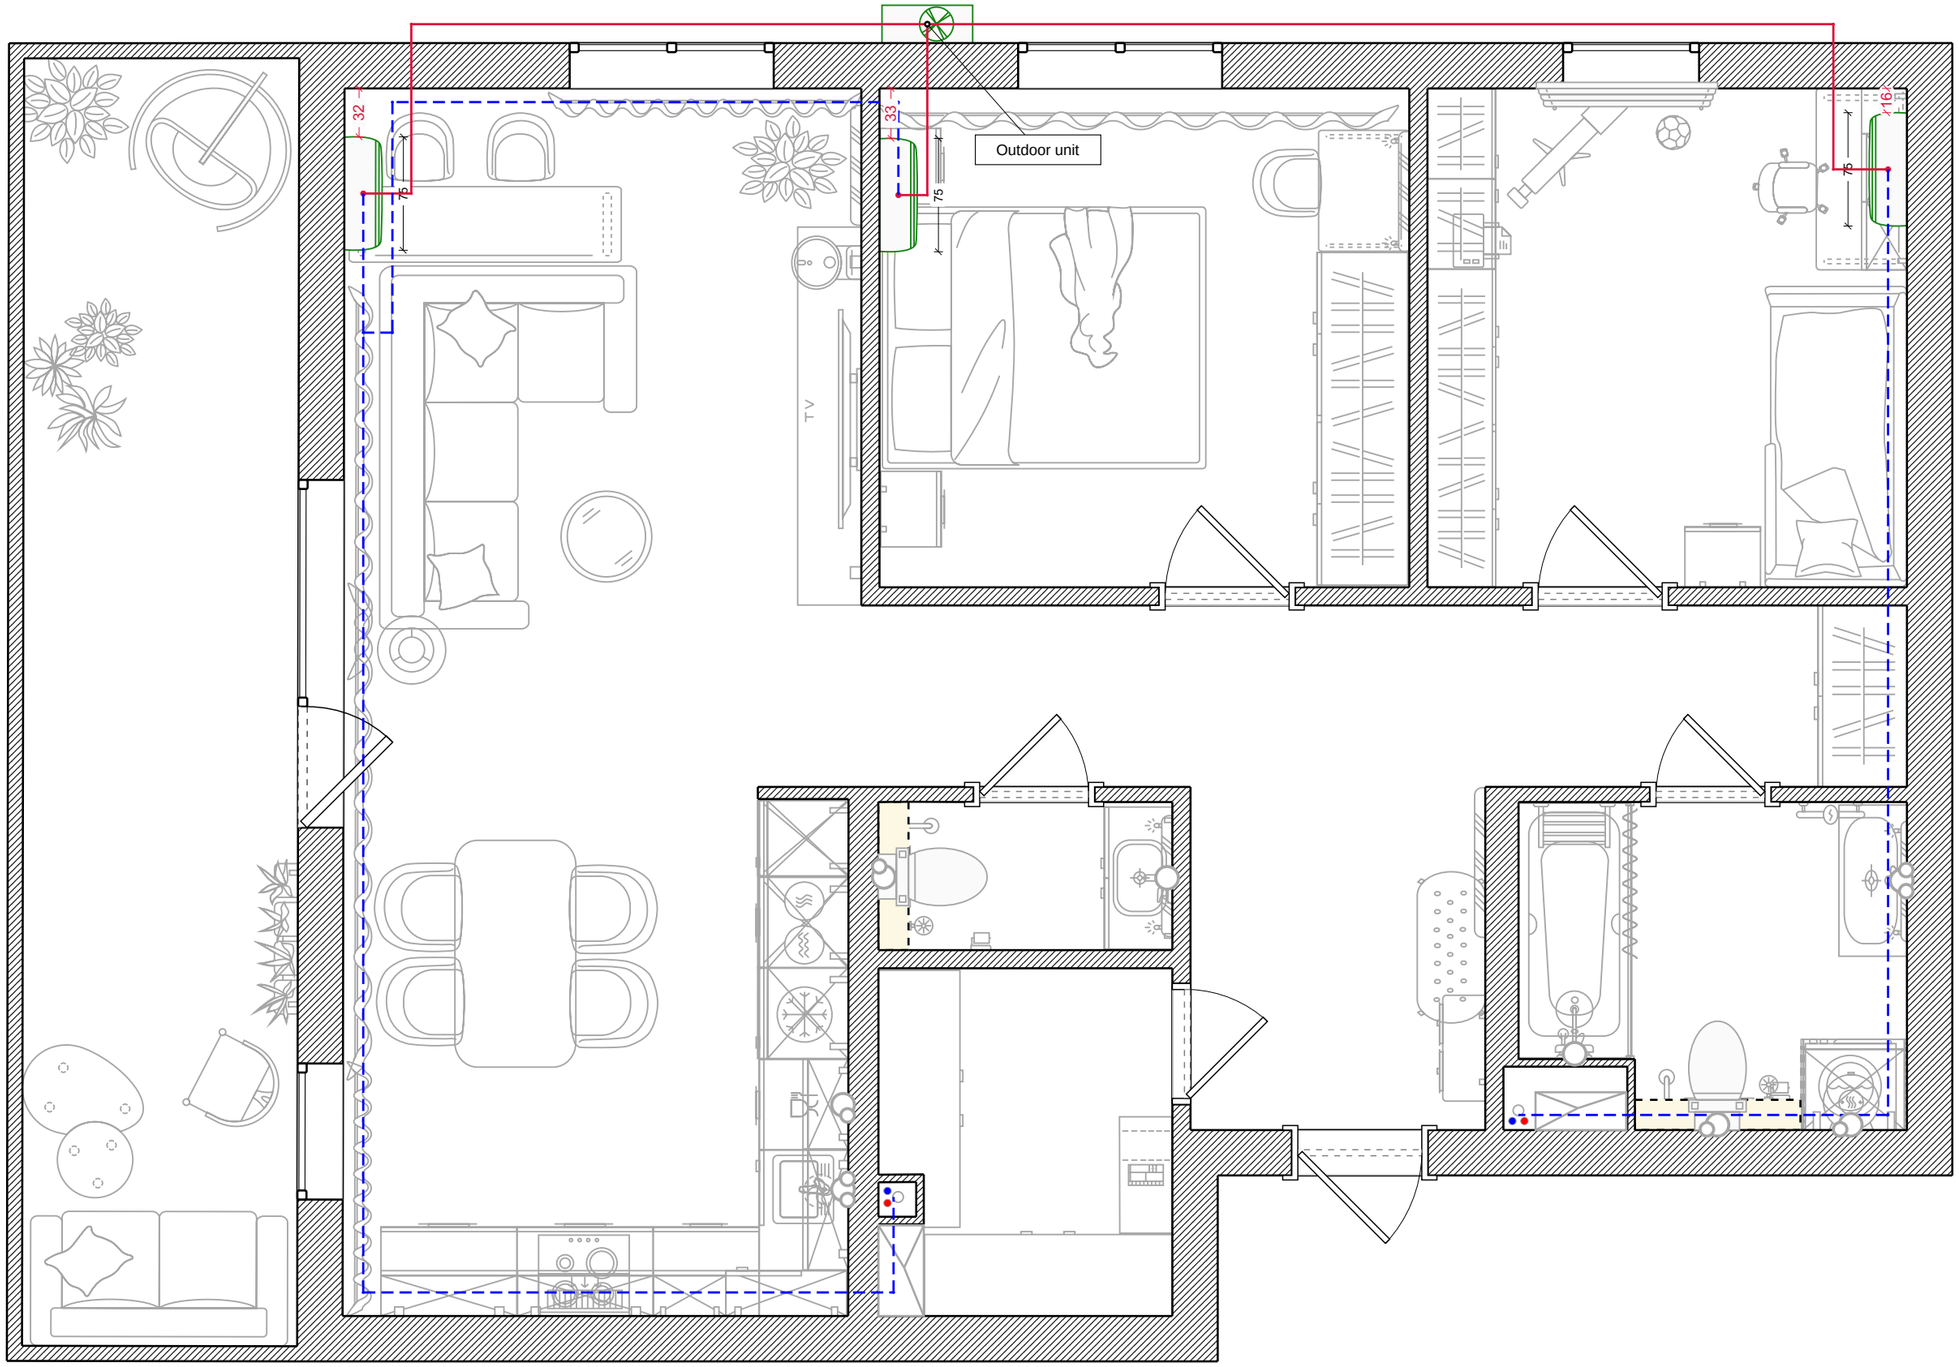

Project No. DEMO-001

Tallinn, Näidise tänav 12

Majaplaan Demo

Ventilation

Legend:

- Wall-mounted fresh air unit
- In-line duct fan
- Extract air duct
- Supply air duct
- Round grille
- Slot diffuser
- Air handling unit

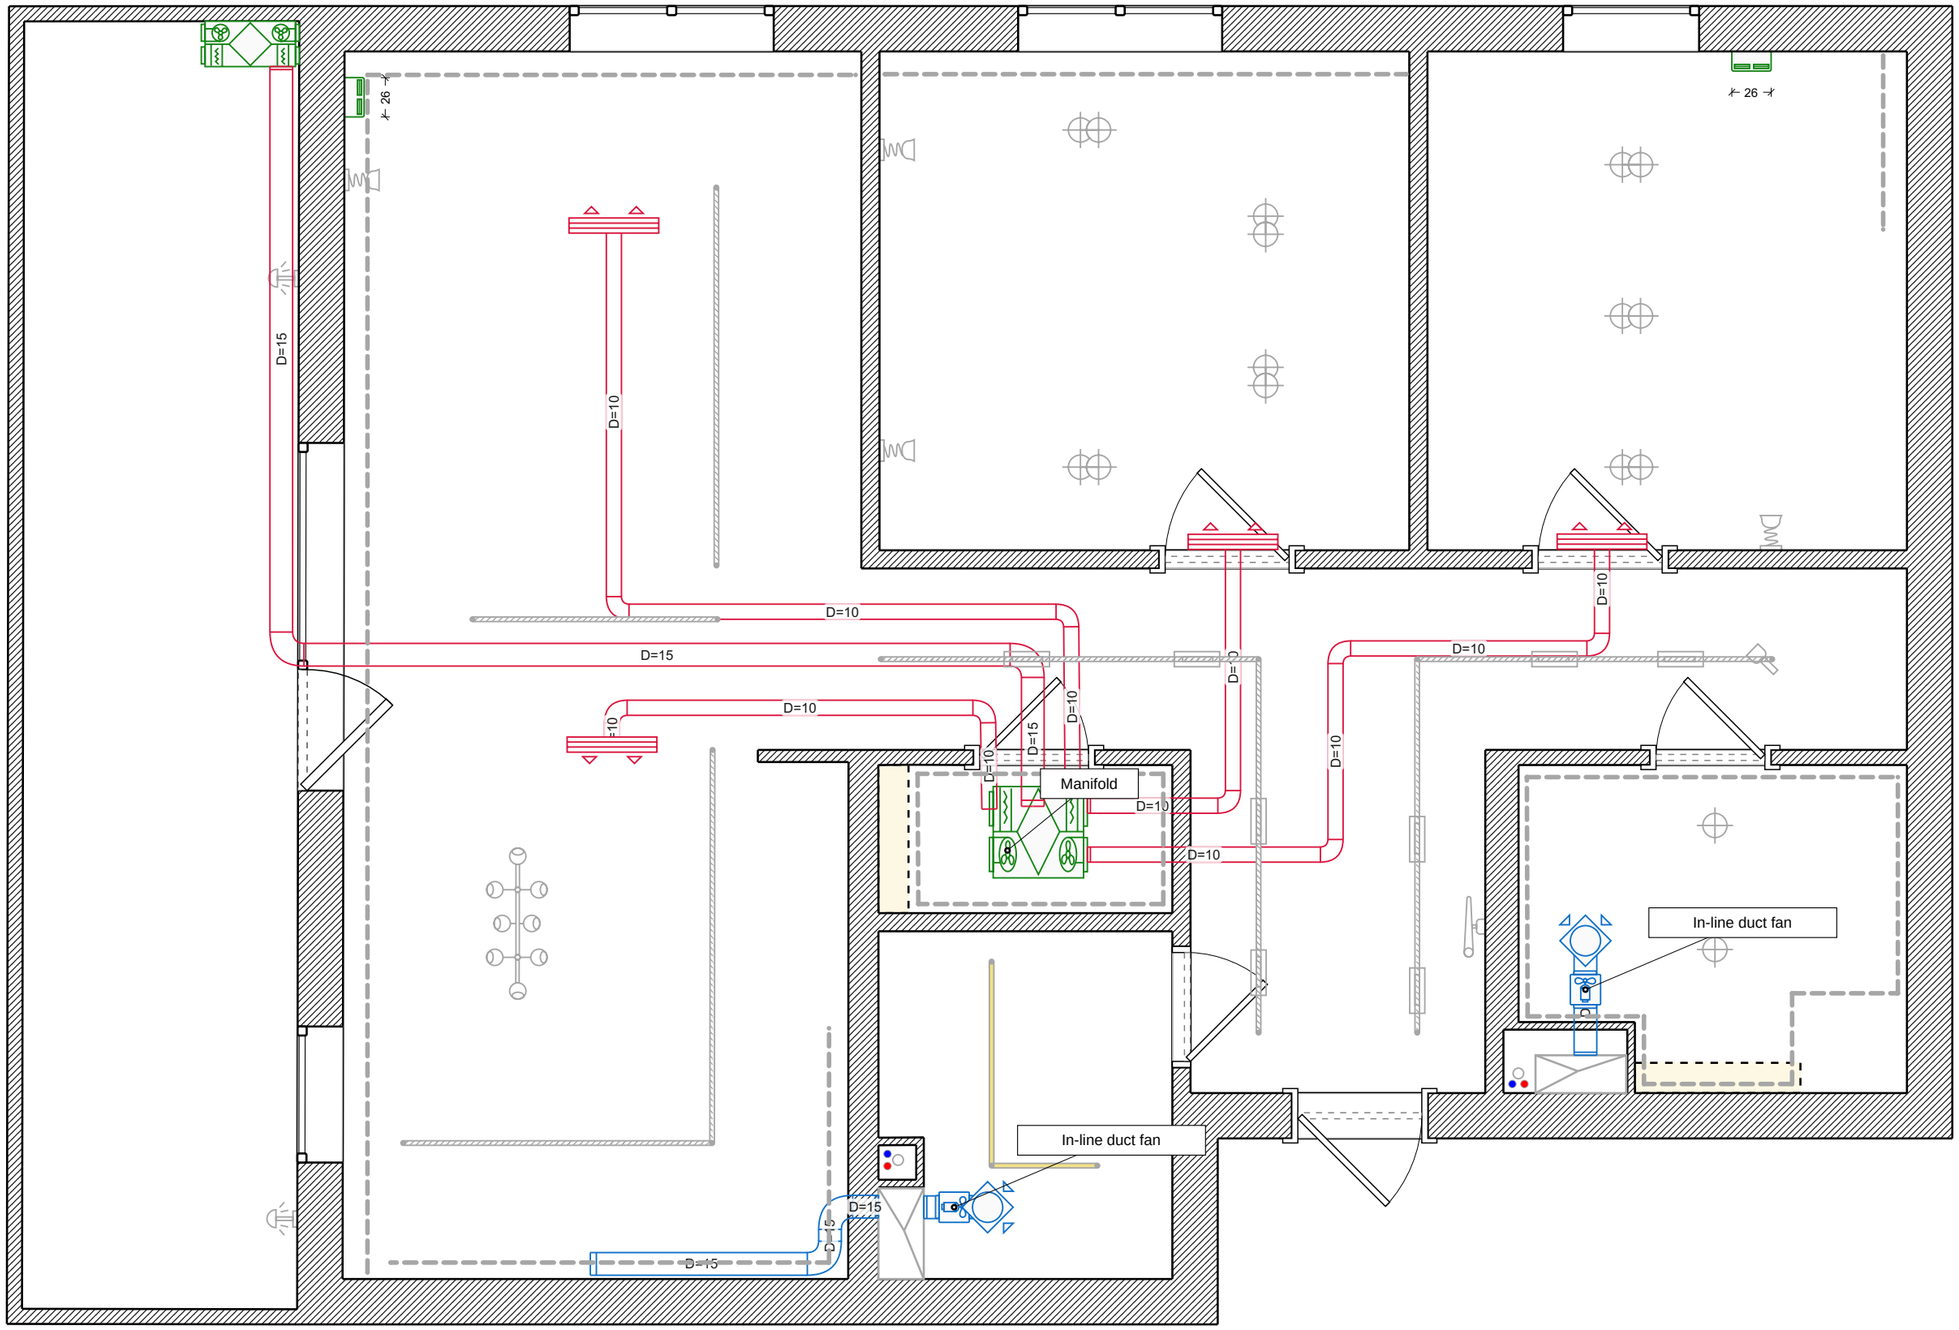

Security

Legend:

- Dome camera
- Light sensor
- Water leak sensor
- Leak protection control panel

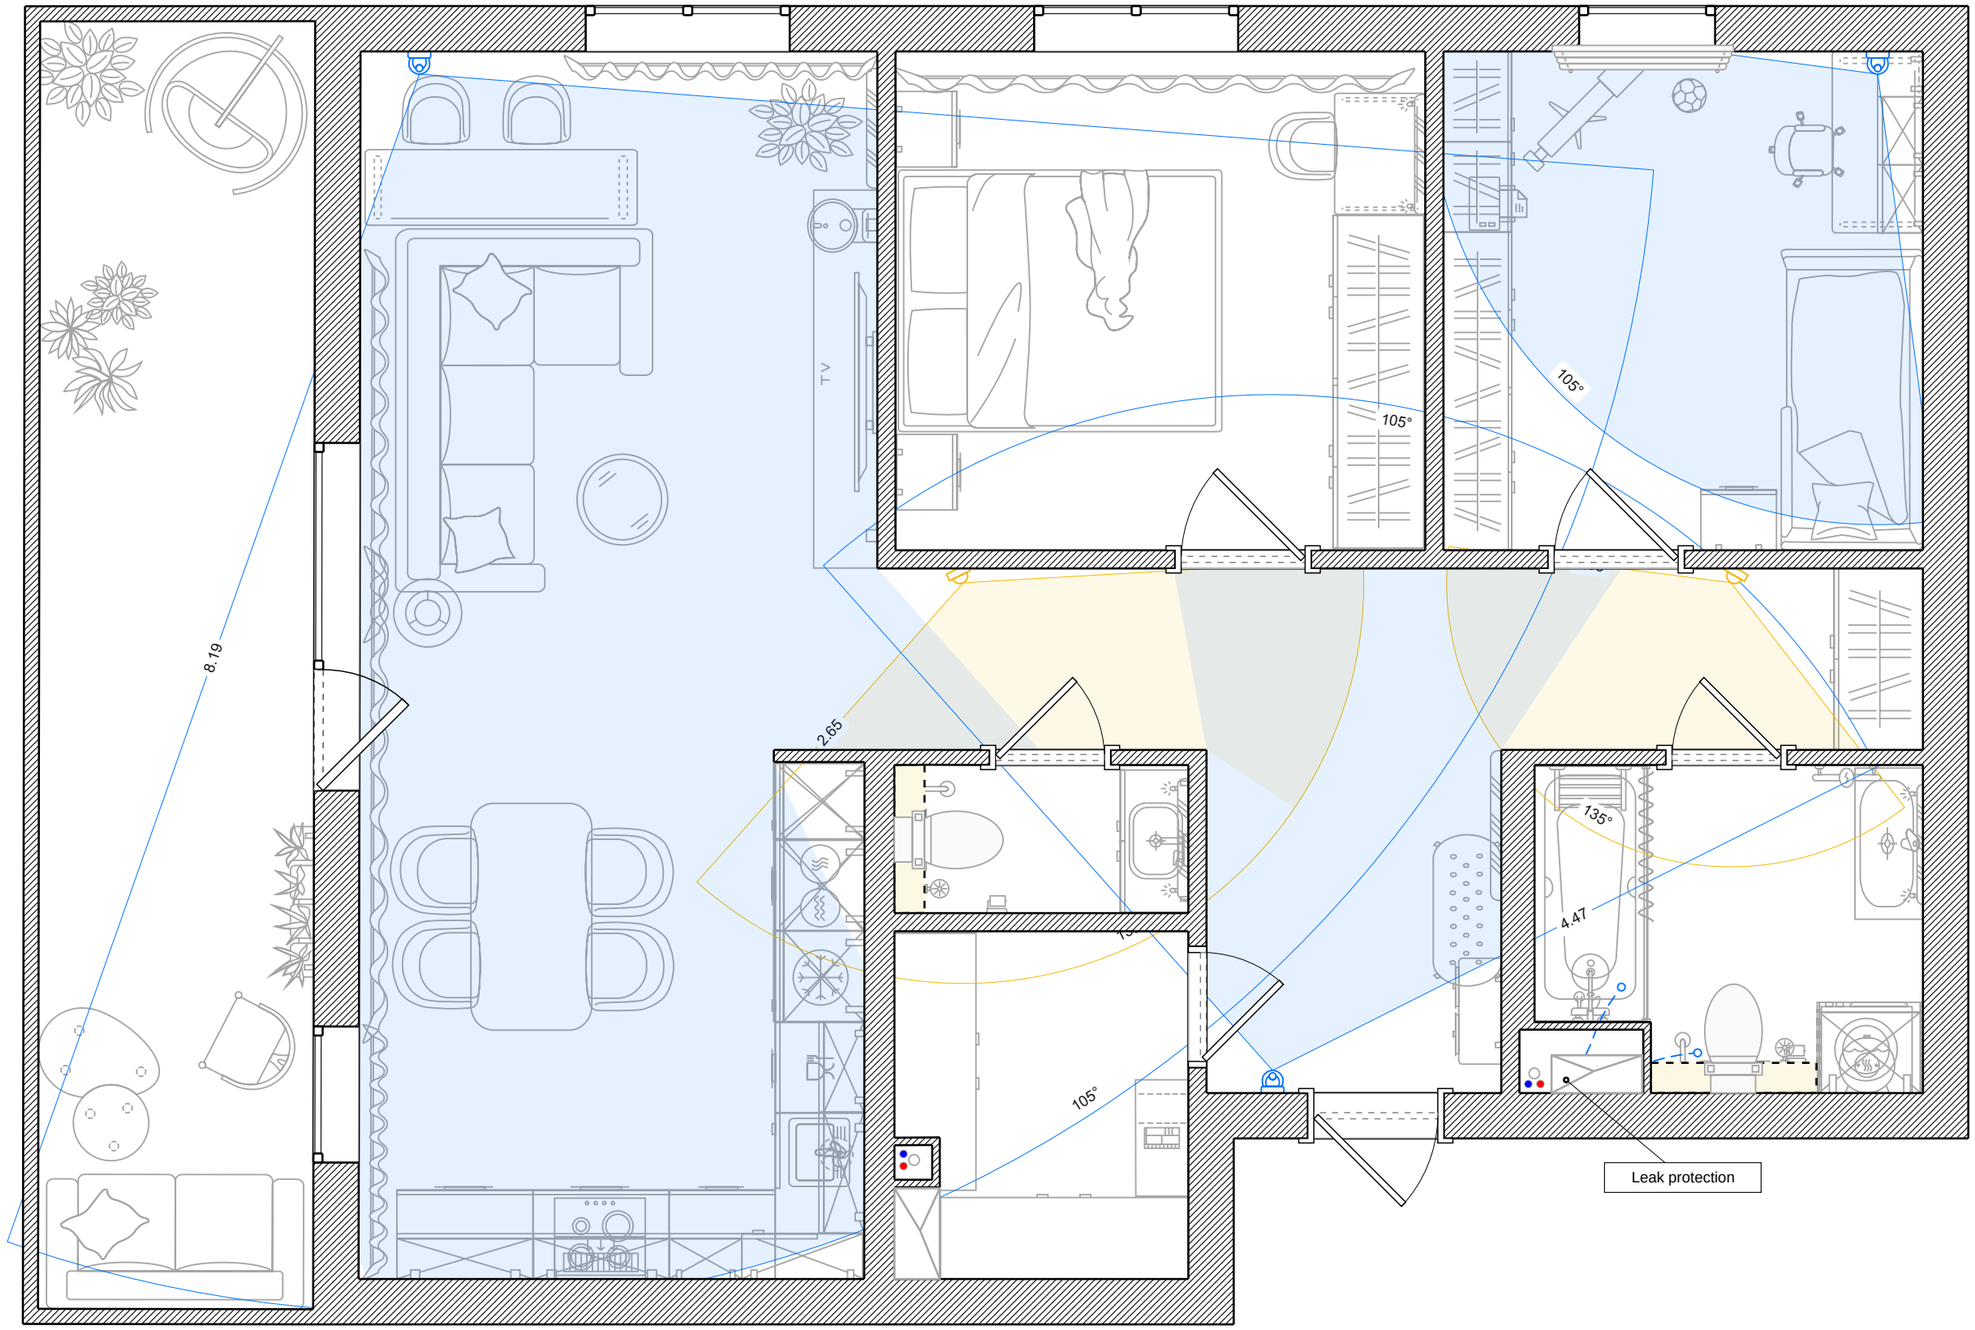

Wiring

Legend:

- Cable cross-section 2 x 1.5
- Cable cross-section 2 x 2.5
- Cable cross-section 2 x 4
- Cable cross-section 3 x 1.5
- Cable cross-section 3 x 2.5
- Cable cross-section 3 x 4
- Cable cross-section 5 x 1.5
- Cable cross-section 5 x 2.5
- Cable cross-section 5 x 4
- TV cable
- Internet cable
- Junction box

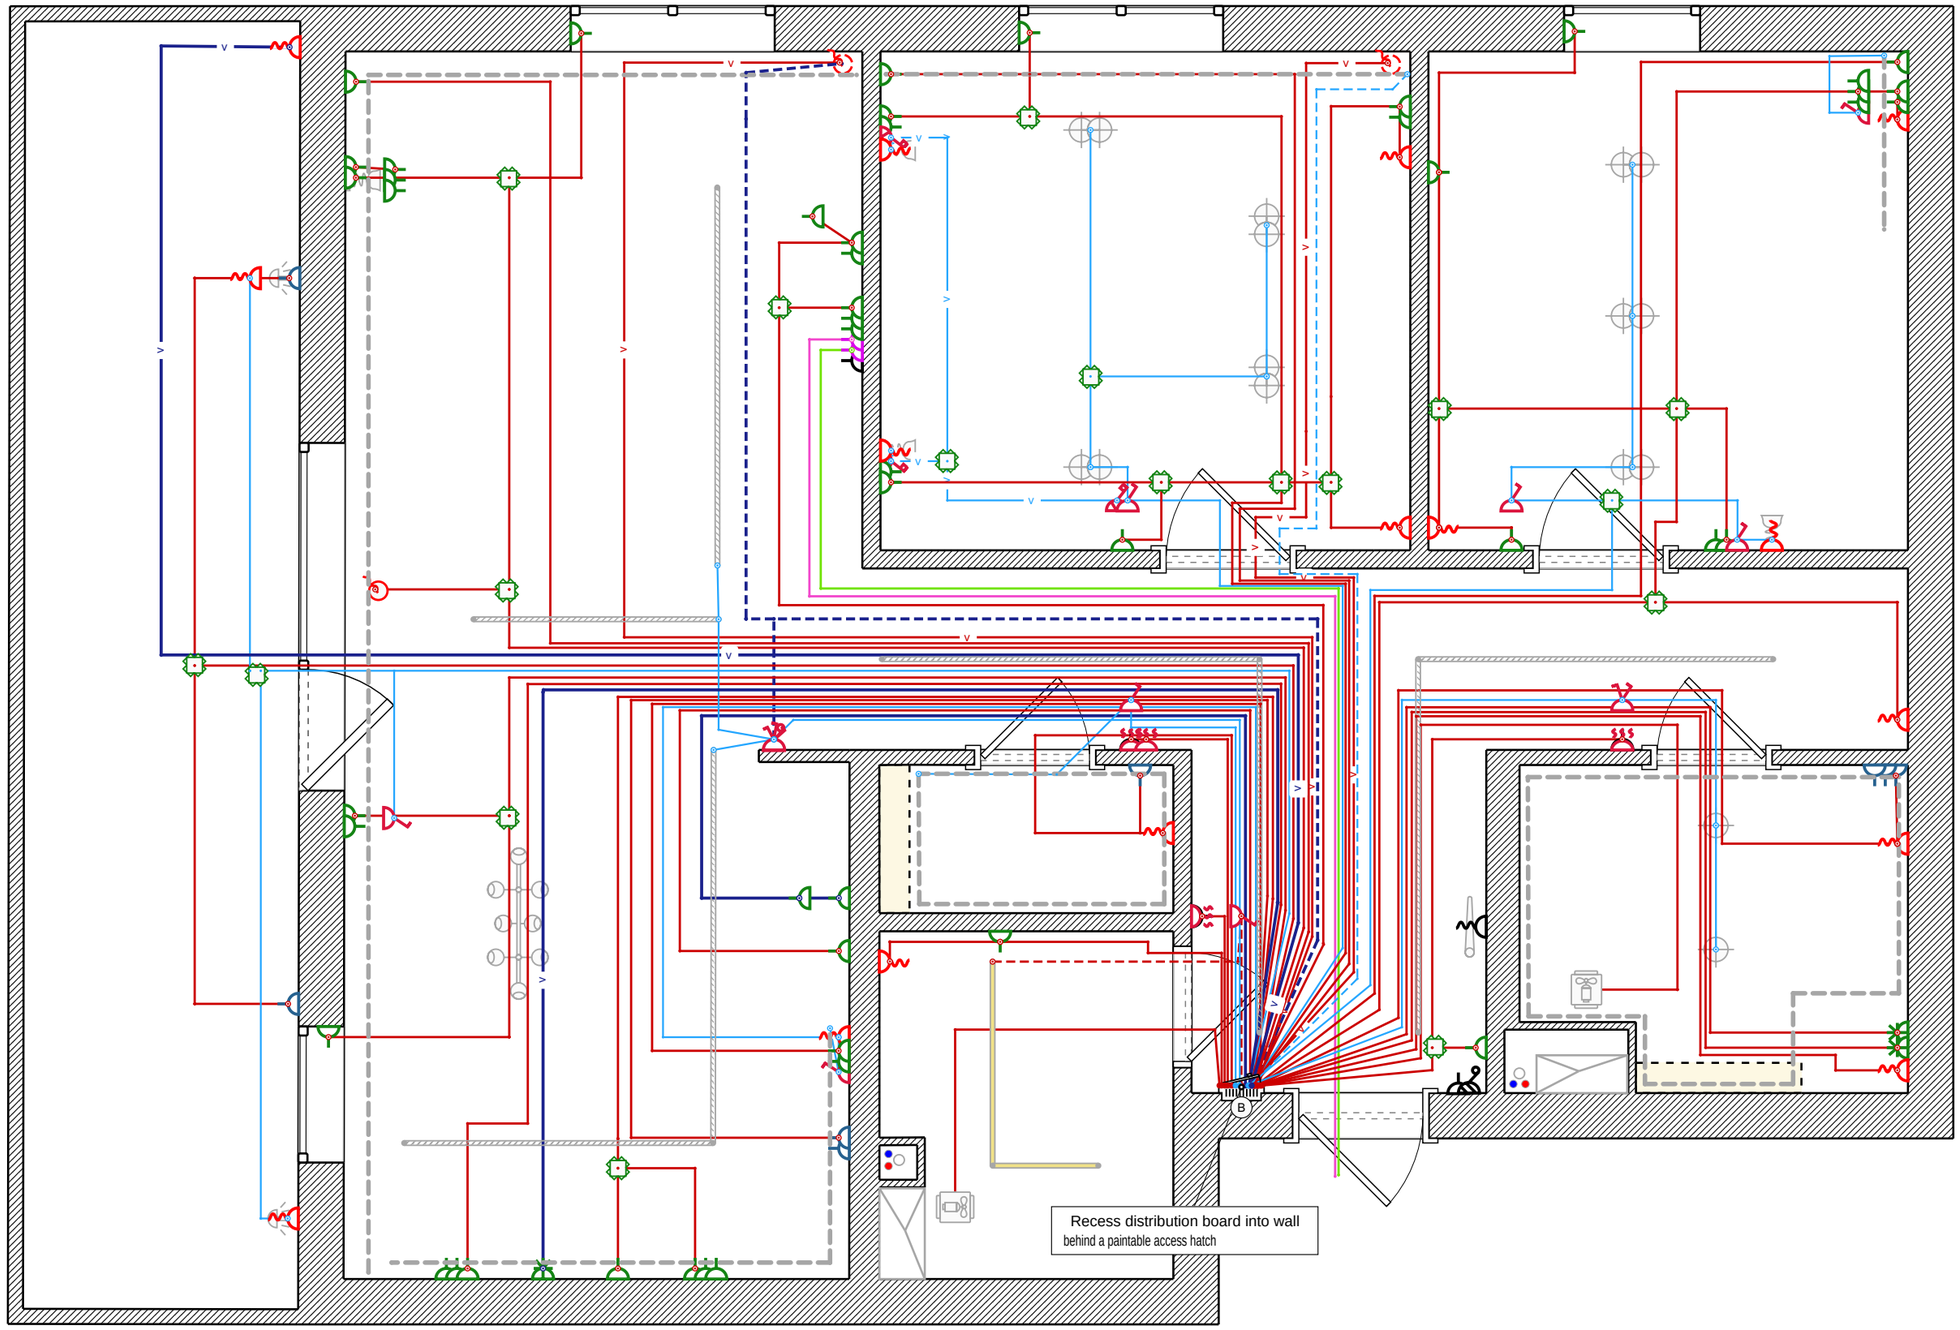

Project No. DEMO-001

Tallinn, Näidise tänav 12

Majaplaan Demo

Floor coverings

Legend:

- Polyurethane skirting board
- Floor tile
- Vinyl laminate flooring

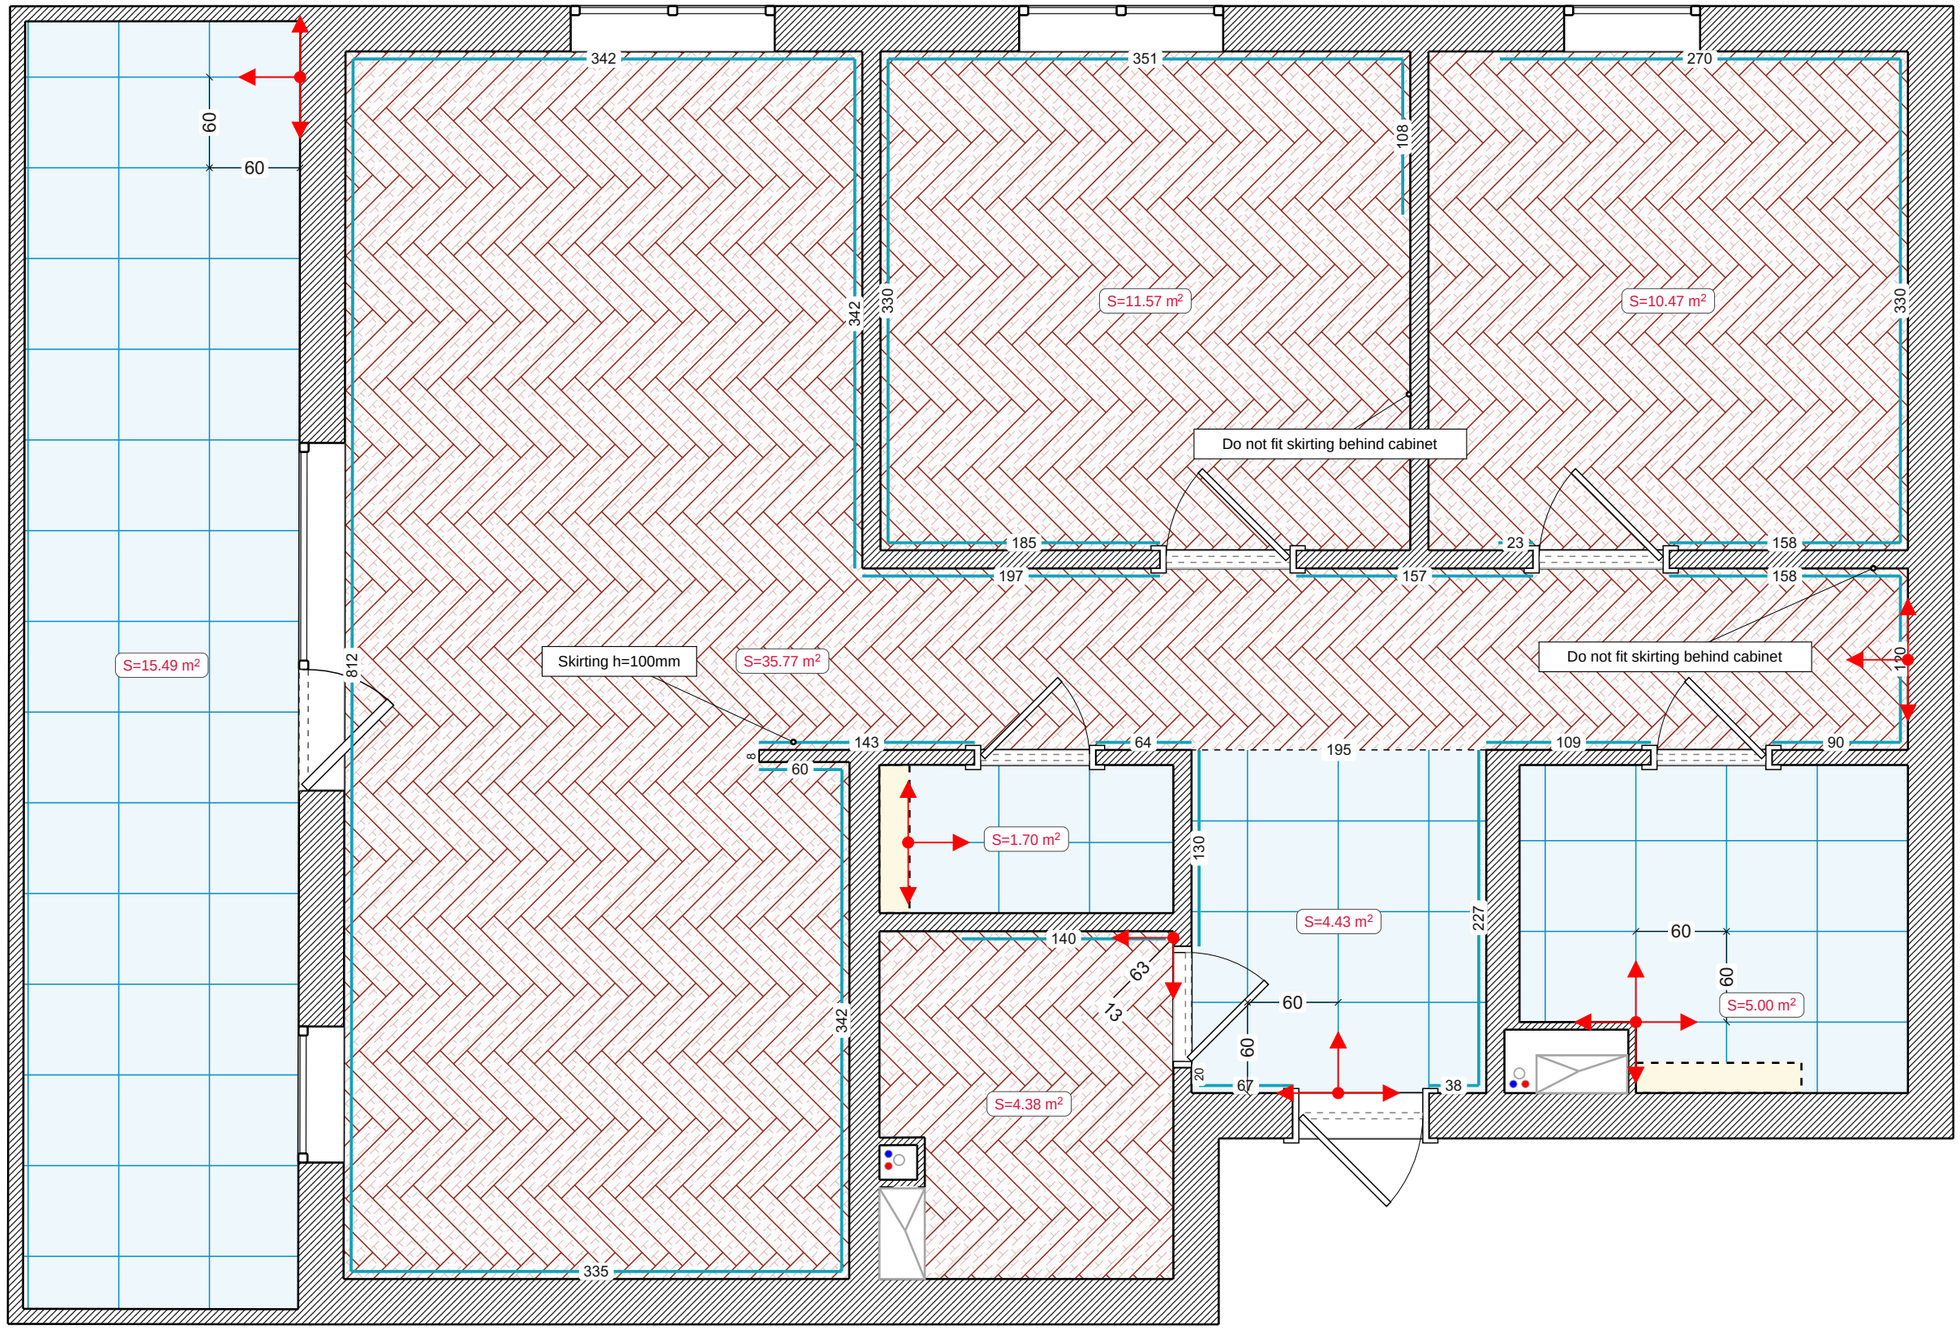

Project No. DEMO-001

Tallinn, Näidise tänav 12

Majaplaan Demo

Wall finishes

Legend:

- Wall painting
- Clinker brick
- Tiling
- Wallpapering

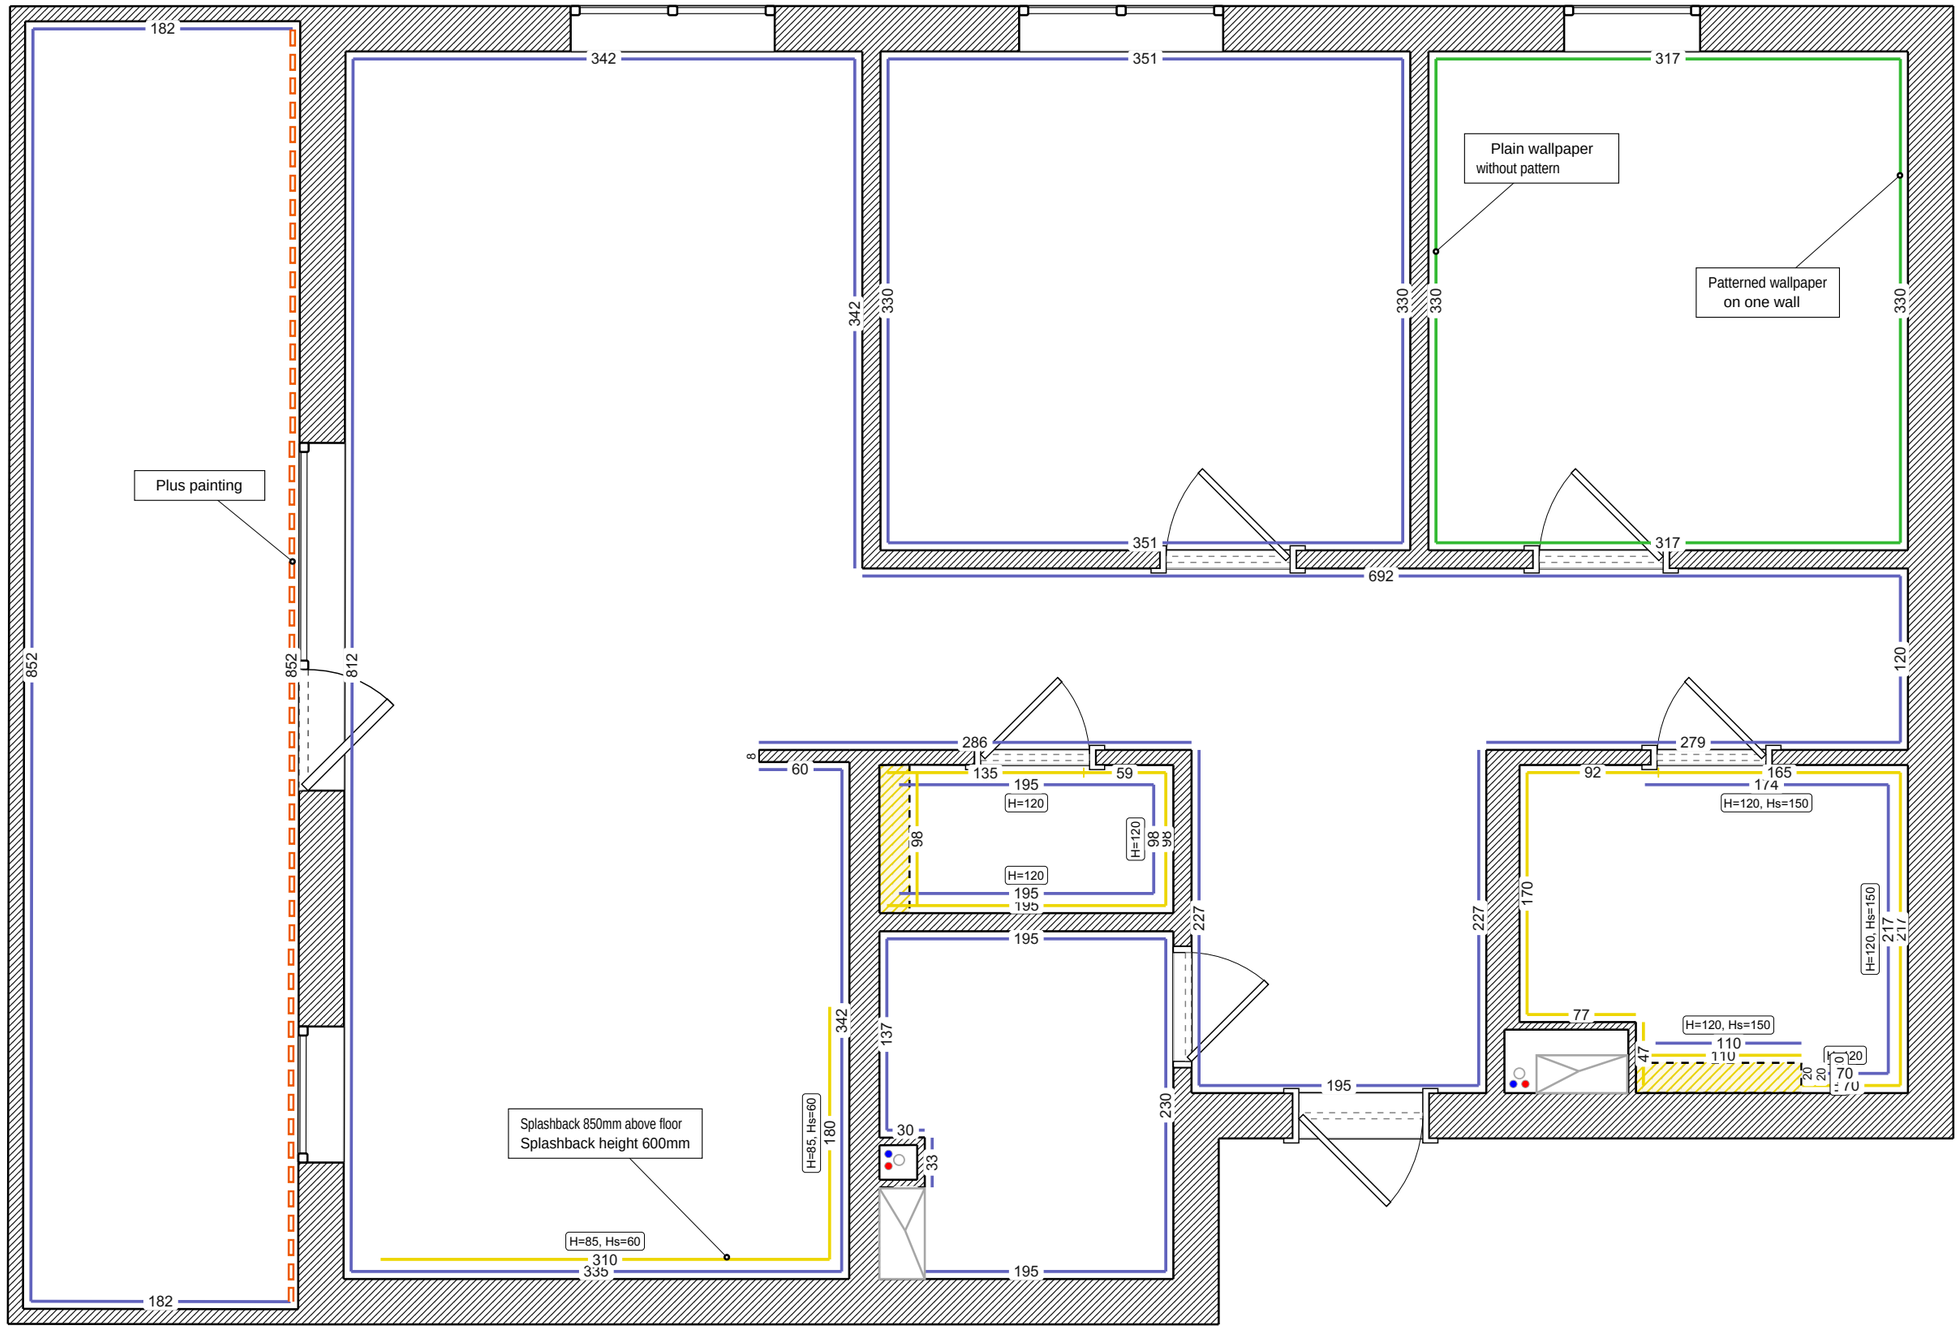

Ceilings

Legend:

- Plasterboard ceiling
- Ceiling whitewash
- Curtain recess
- Ceiling cornice
- Ceiling with floating profile
- Fabric stretch ceiling

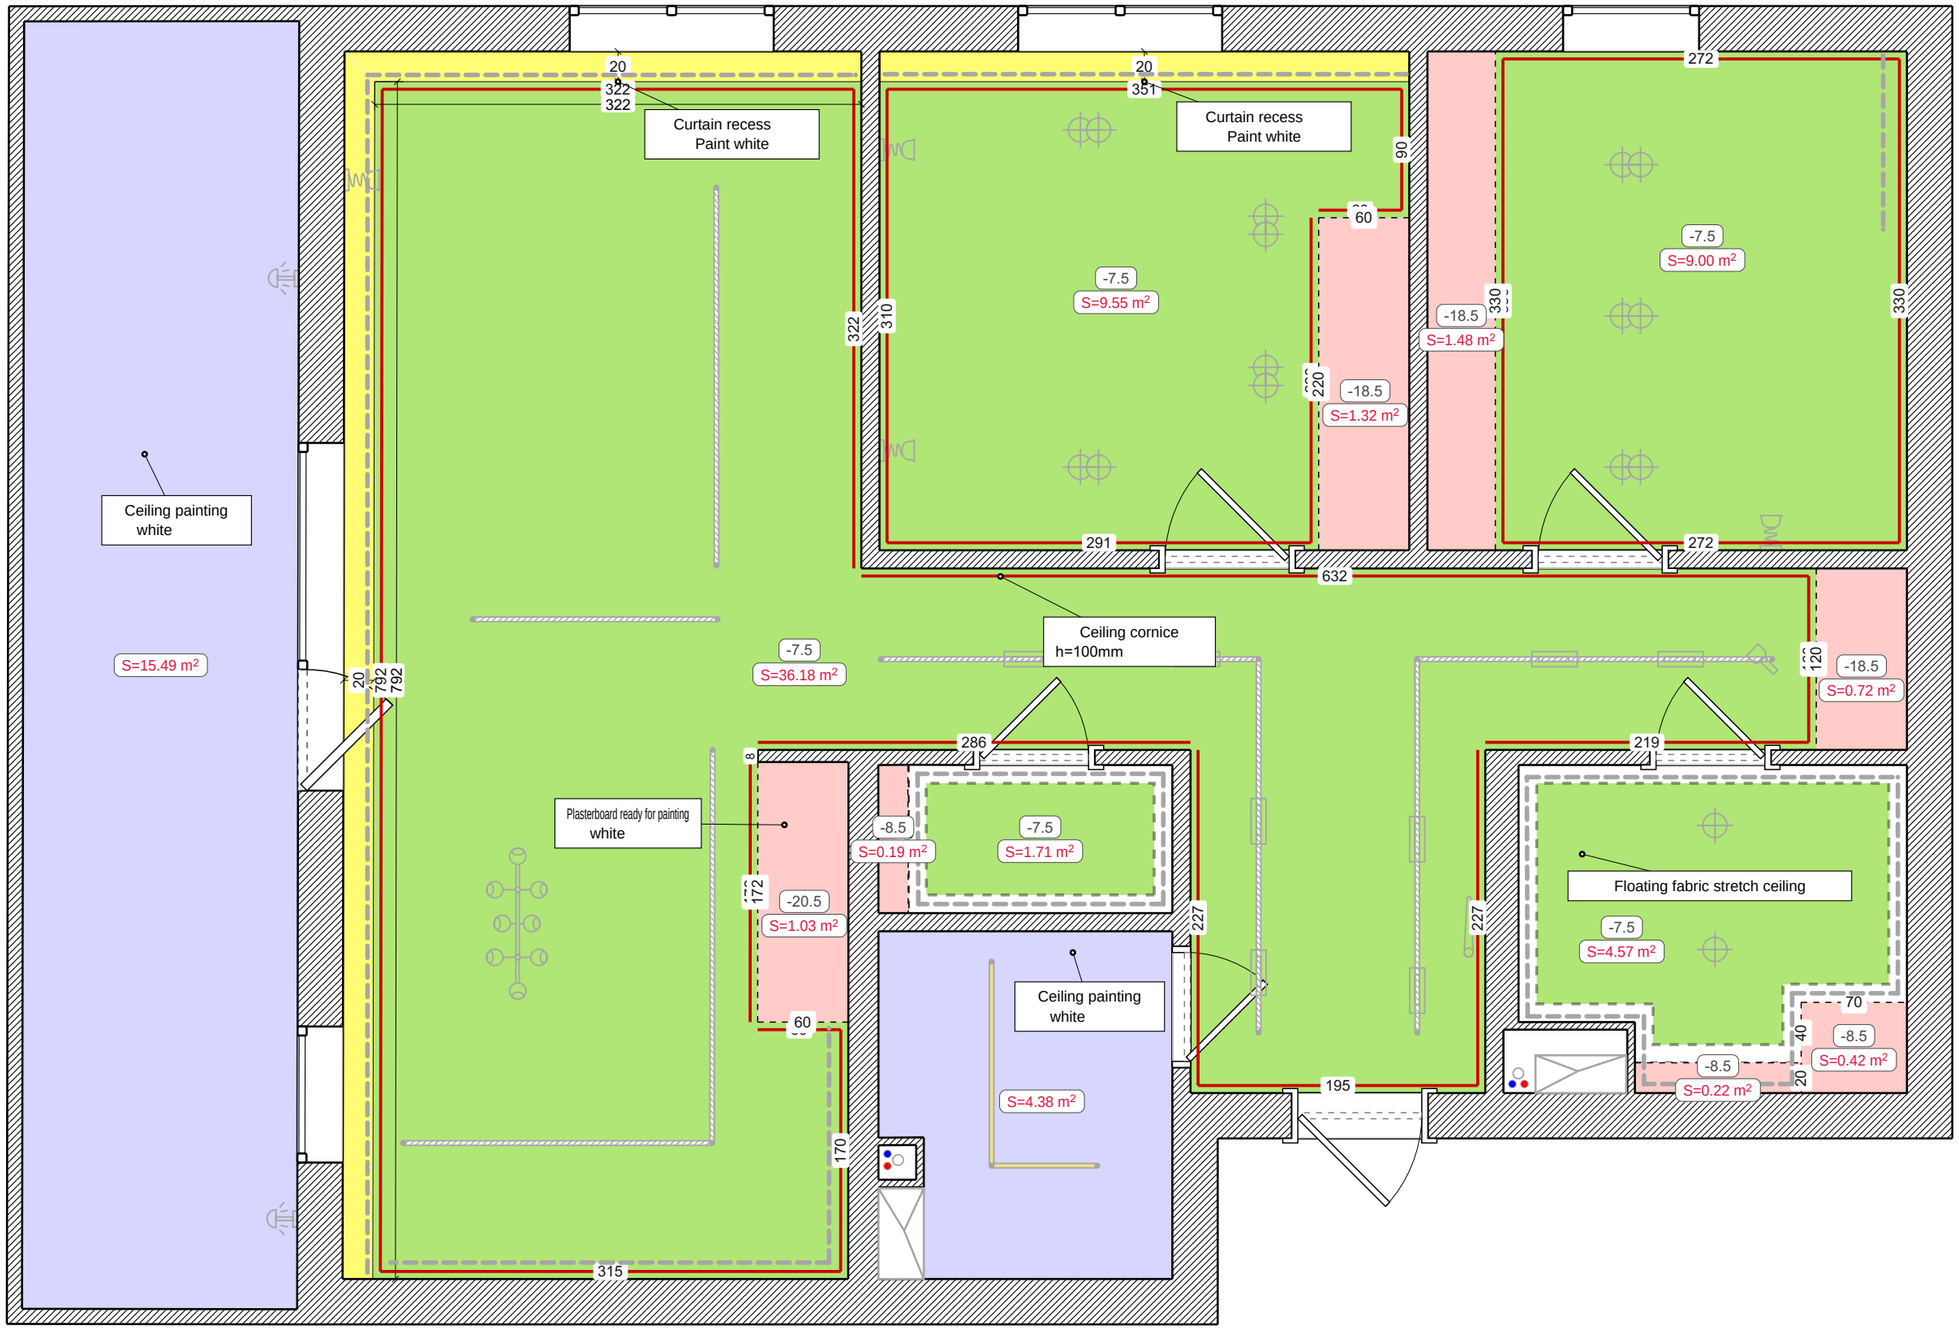

Waterproofing

Legend:

Sheet waterproofing

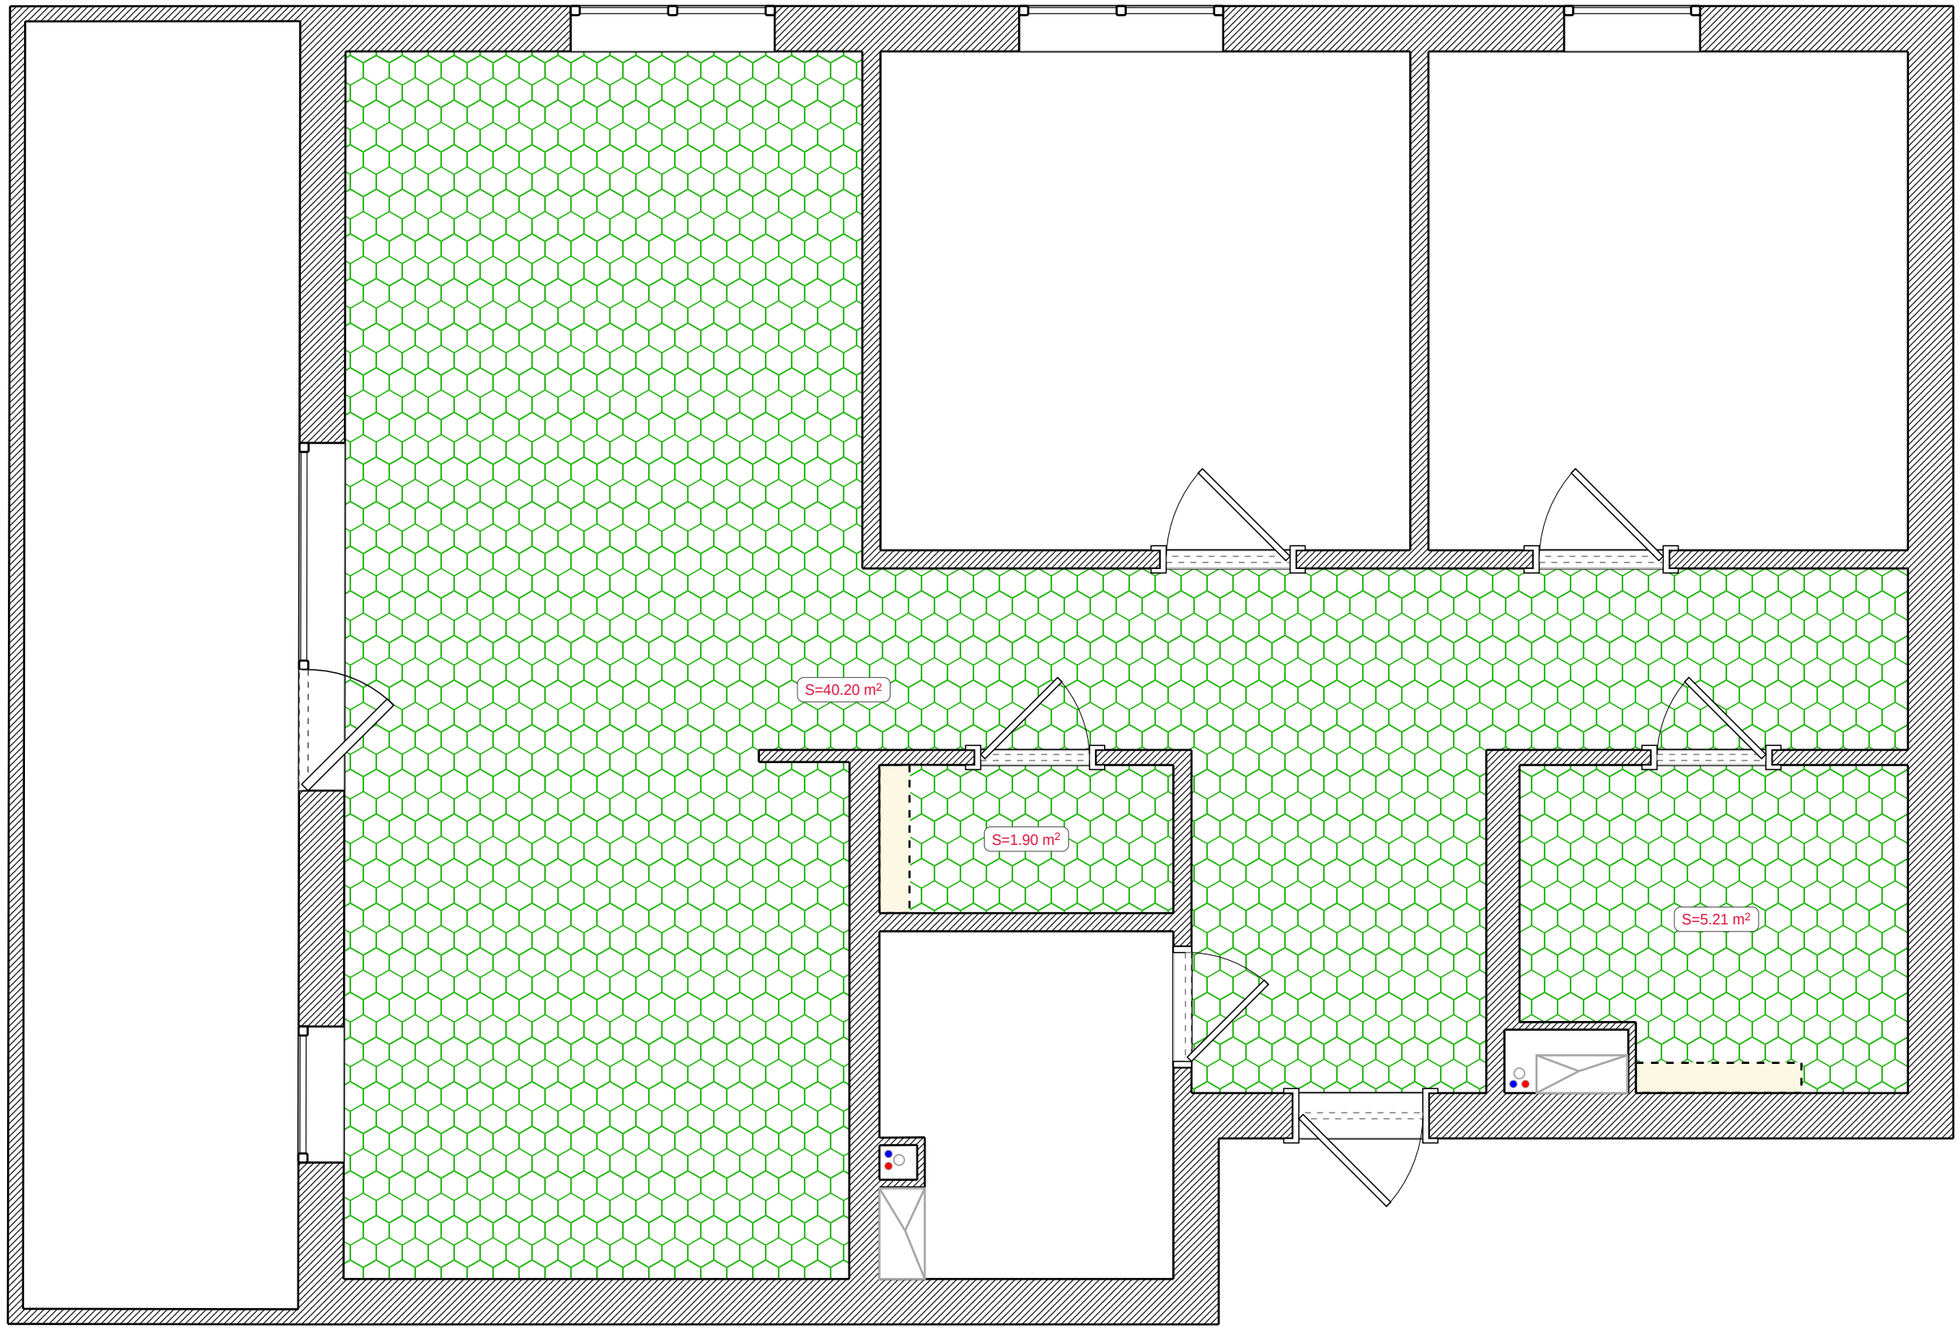

Plastering

Legend:

Wall plastering to screed guides

Ceiling plastering to screed guides

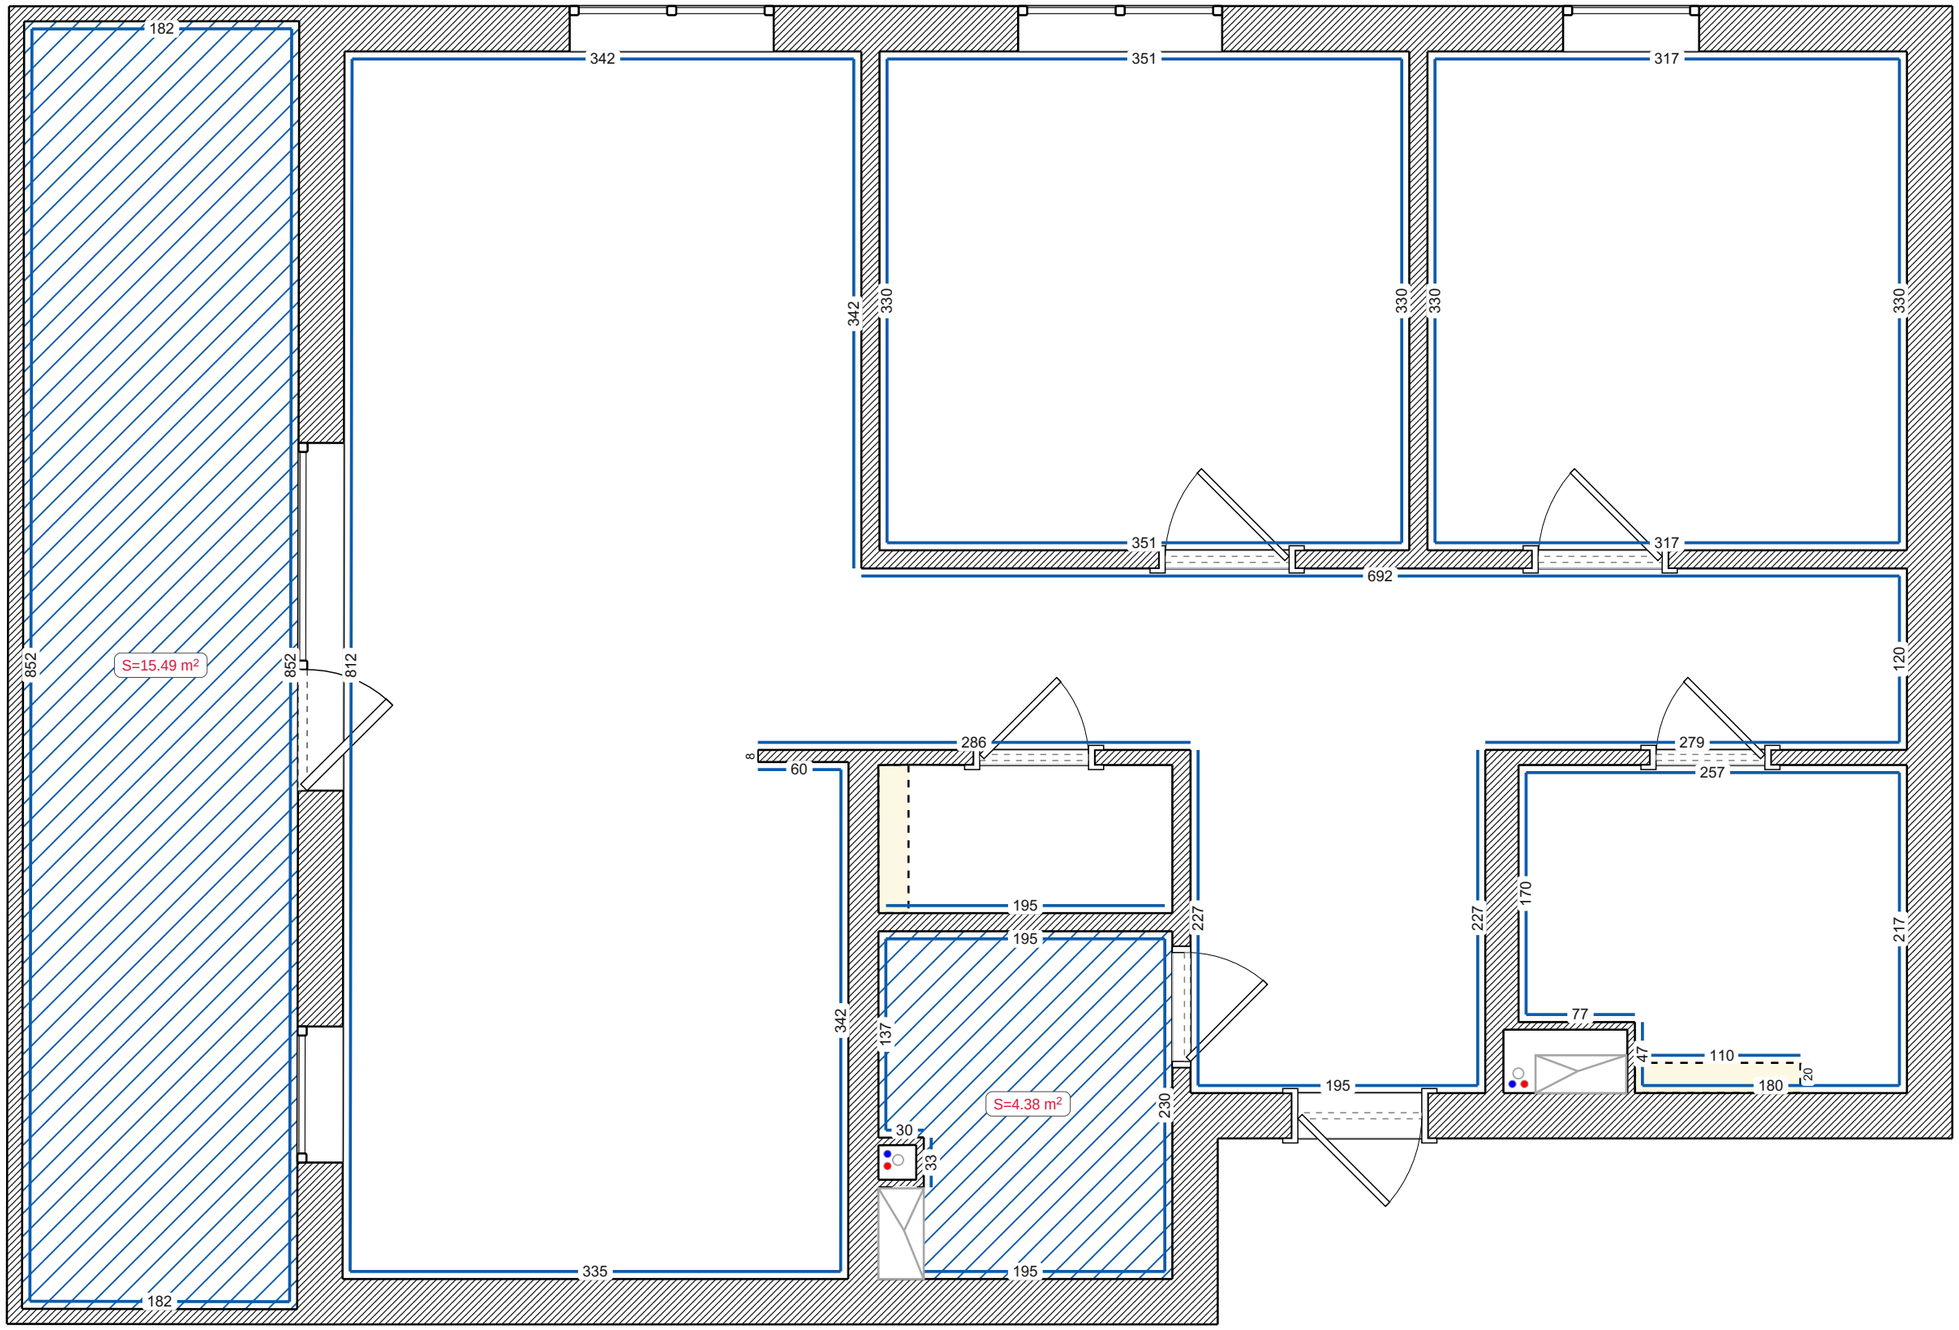

Screed

Legend:

- Self-levelling screed
- Sand concrete screed

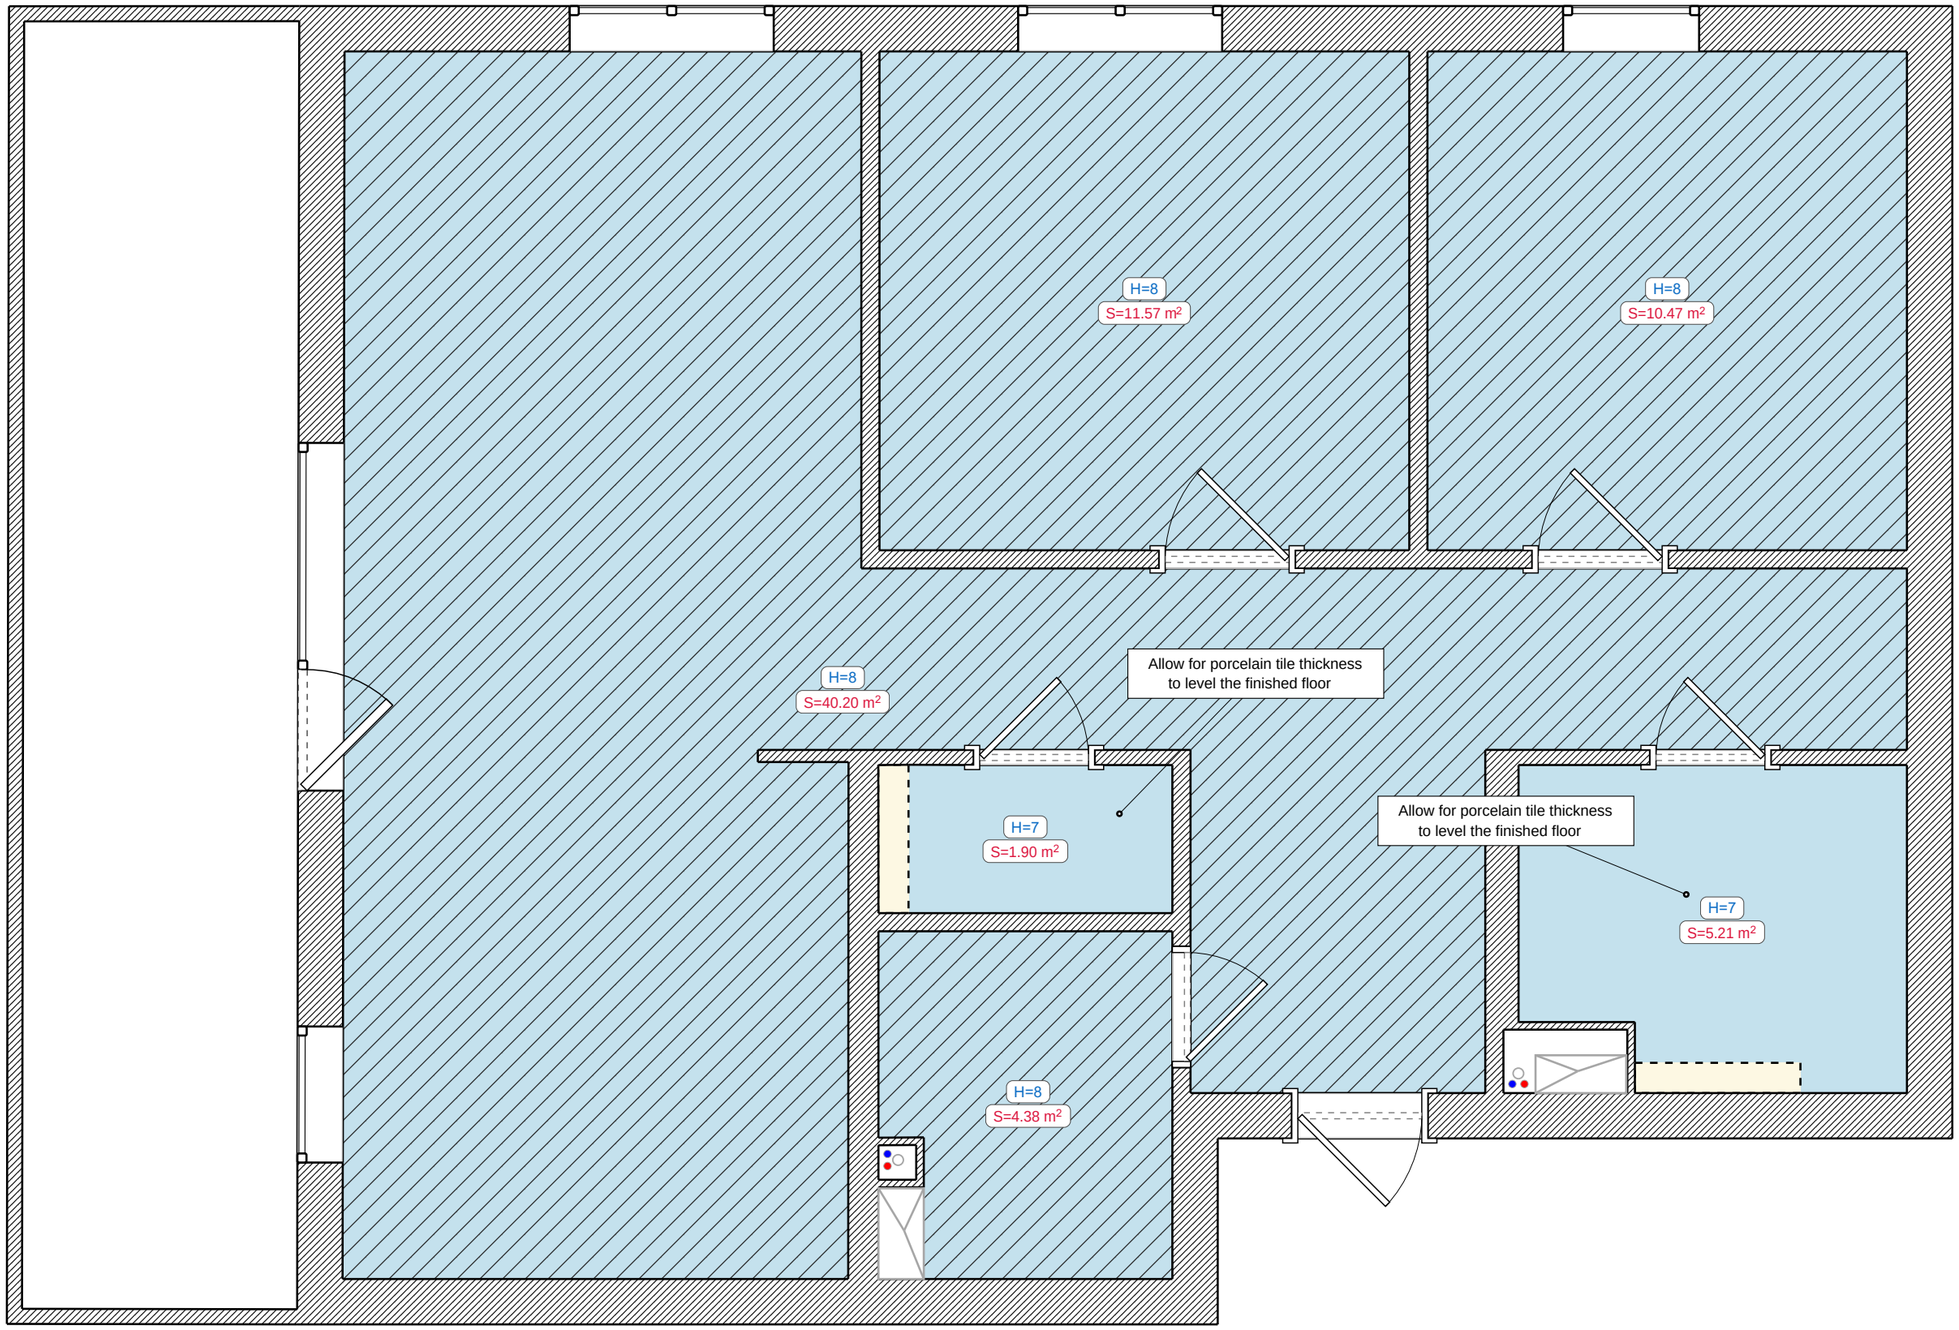

Project No. DEMO-001

Tallinn, Näidise tänav 12

Majaplaan Demo

Wall elevations

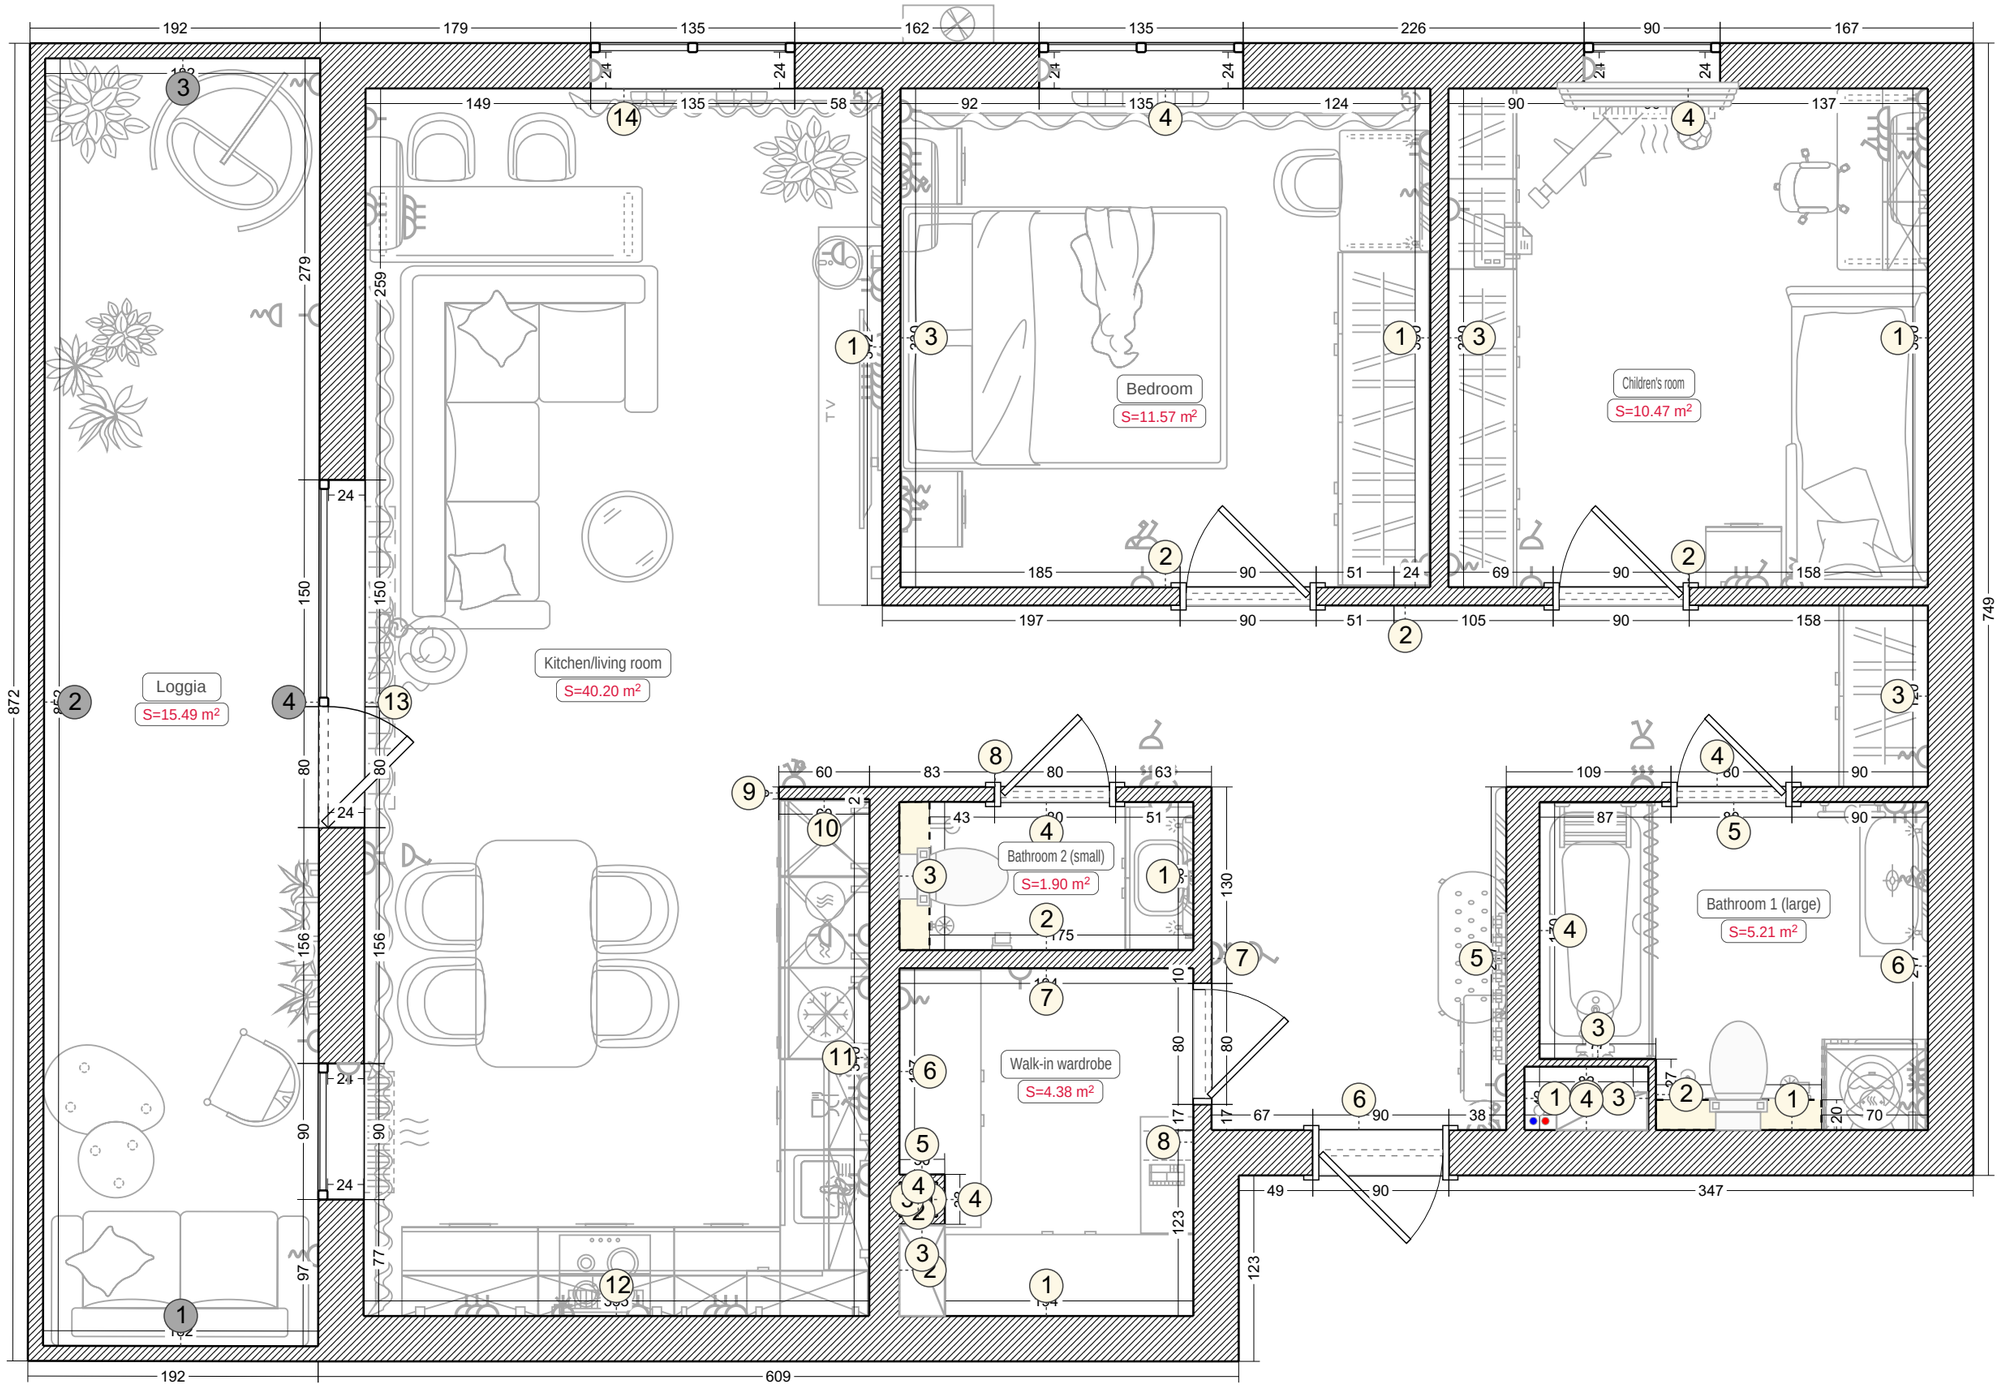

Project No. DEMO-001

Tallinn, Näidise tänav 12

Majaplaan Demo

Wall elevations. Kitchen/living room (1–11)

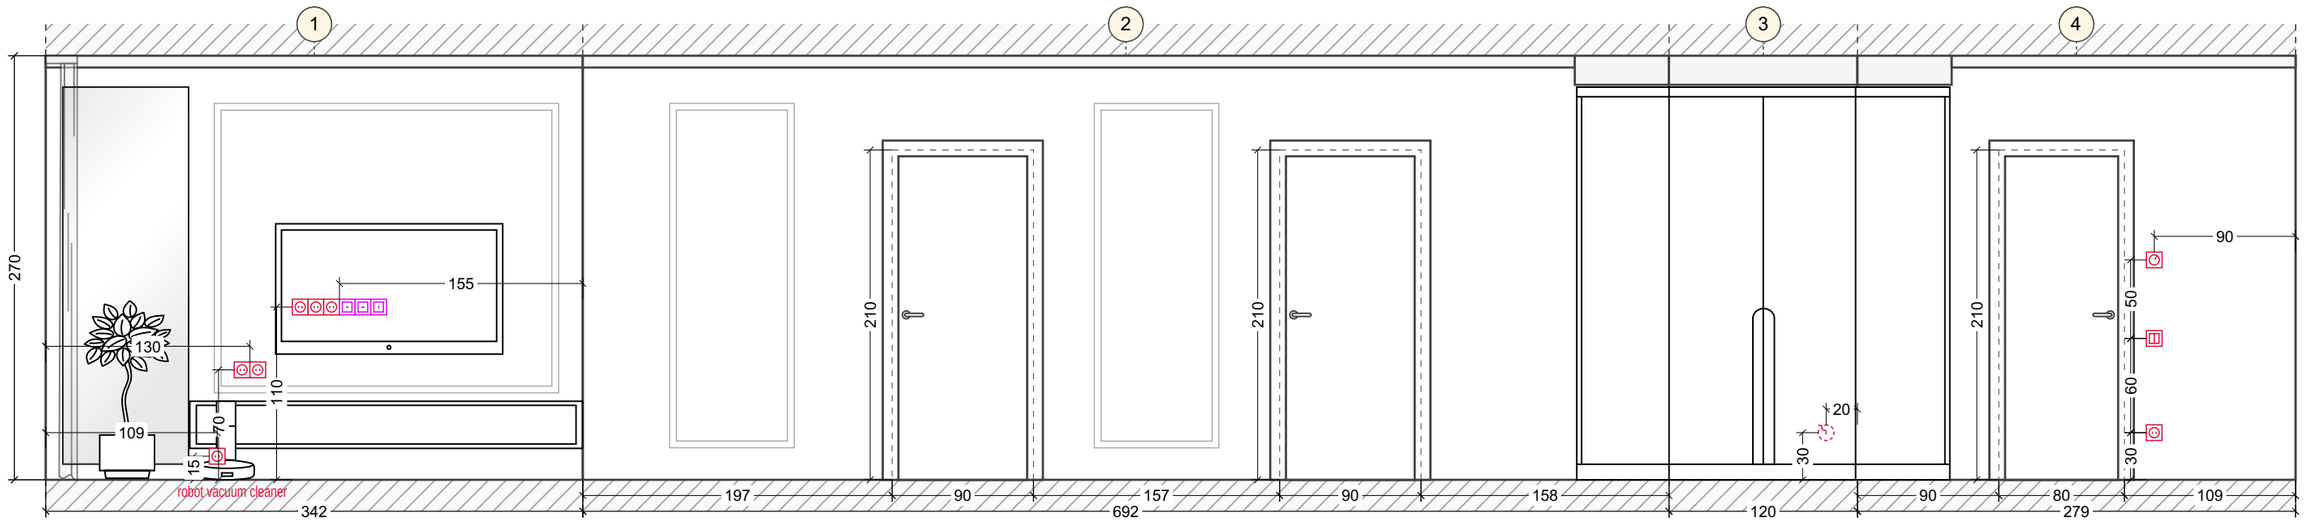

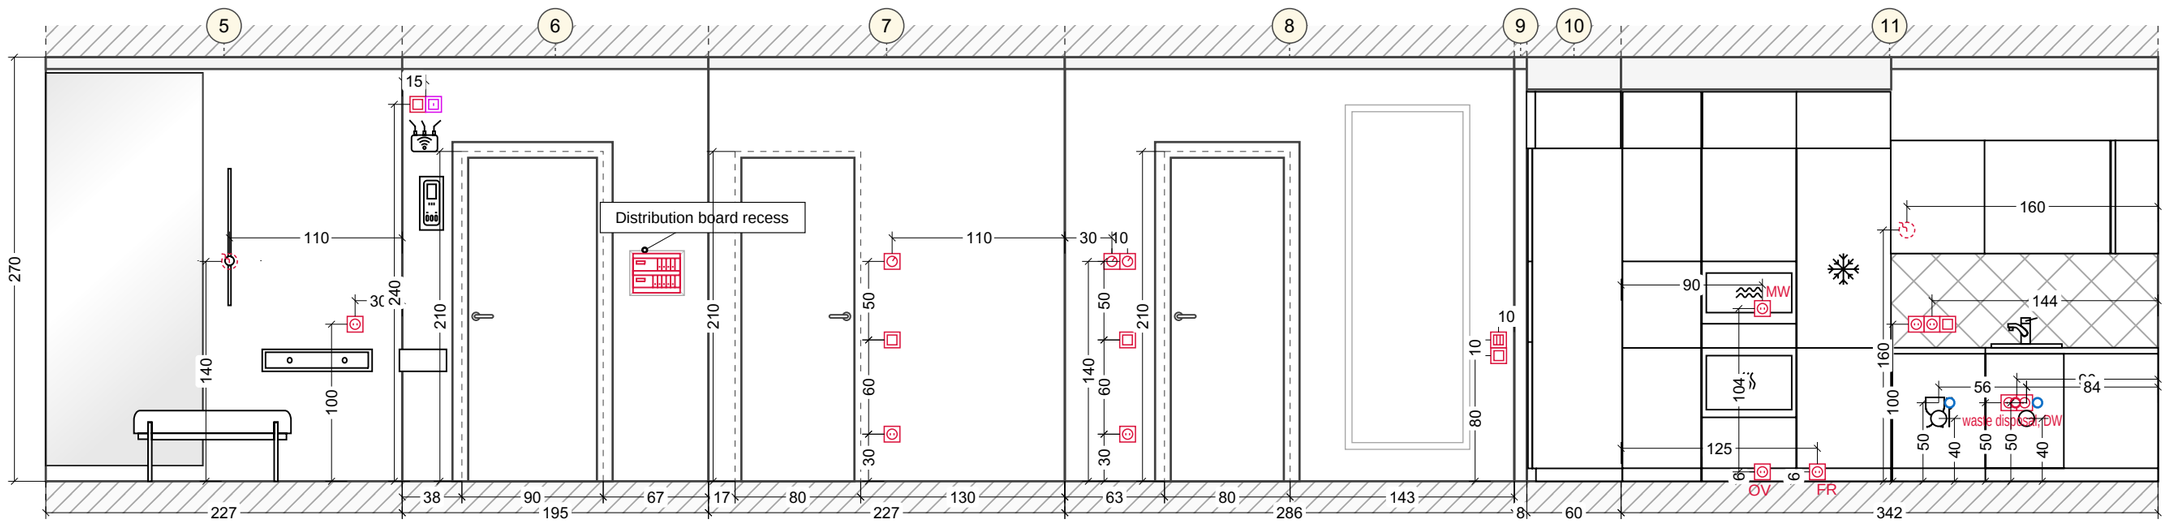

Project No. DEMO-001

Tallinn, Näidise tänav 12

Majaplaan Demo

Wall elevations. Kitchen/living room (12-14)

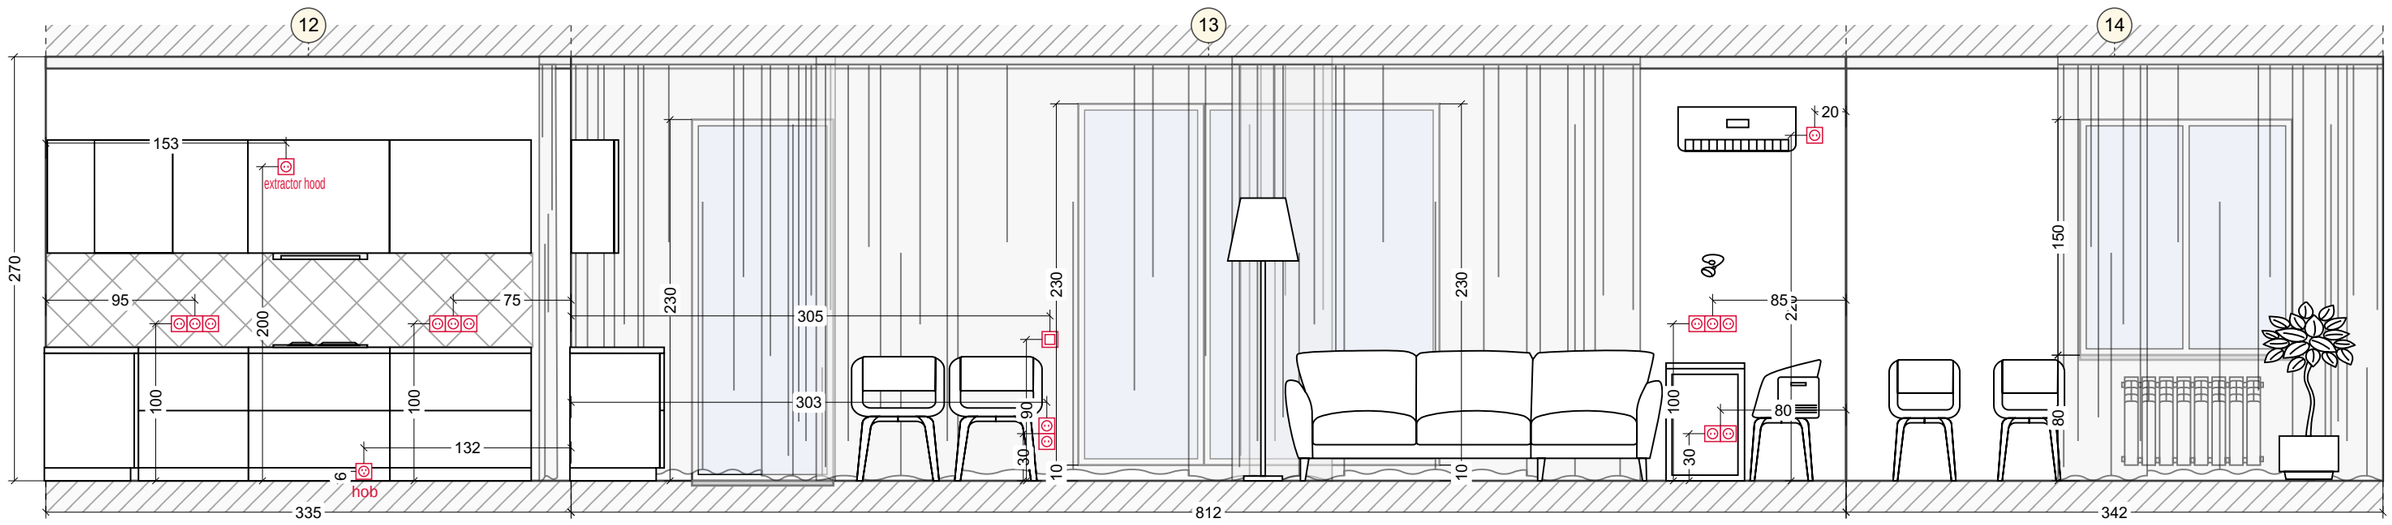

Wall elevations. Kitchen/living room (1–11)

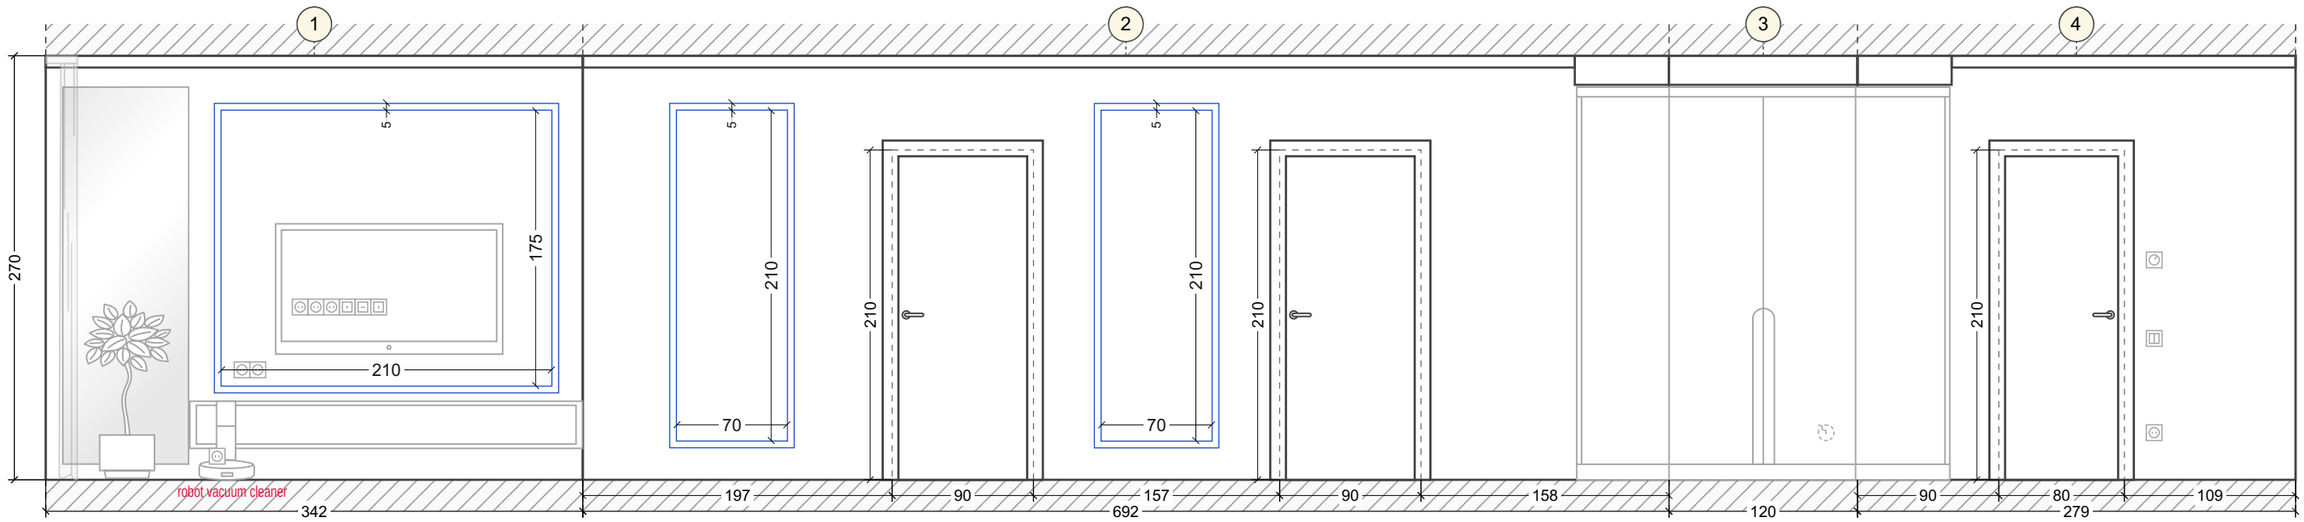

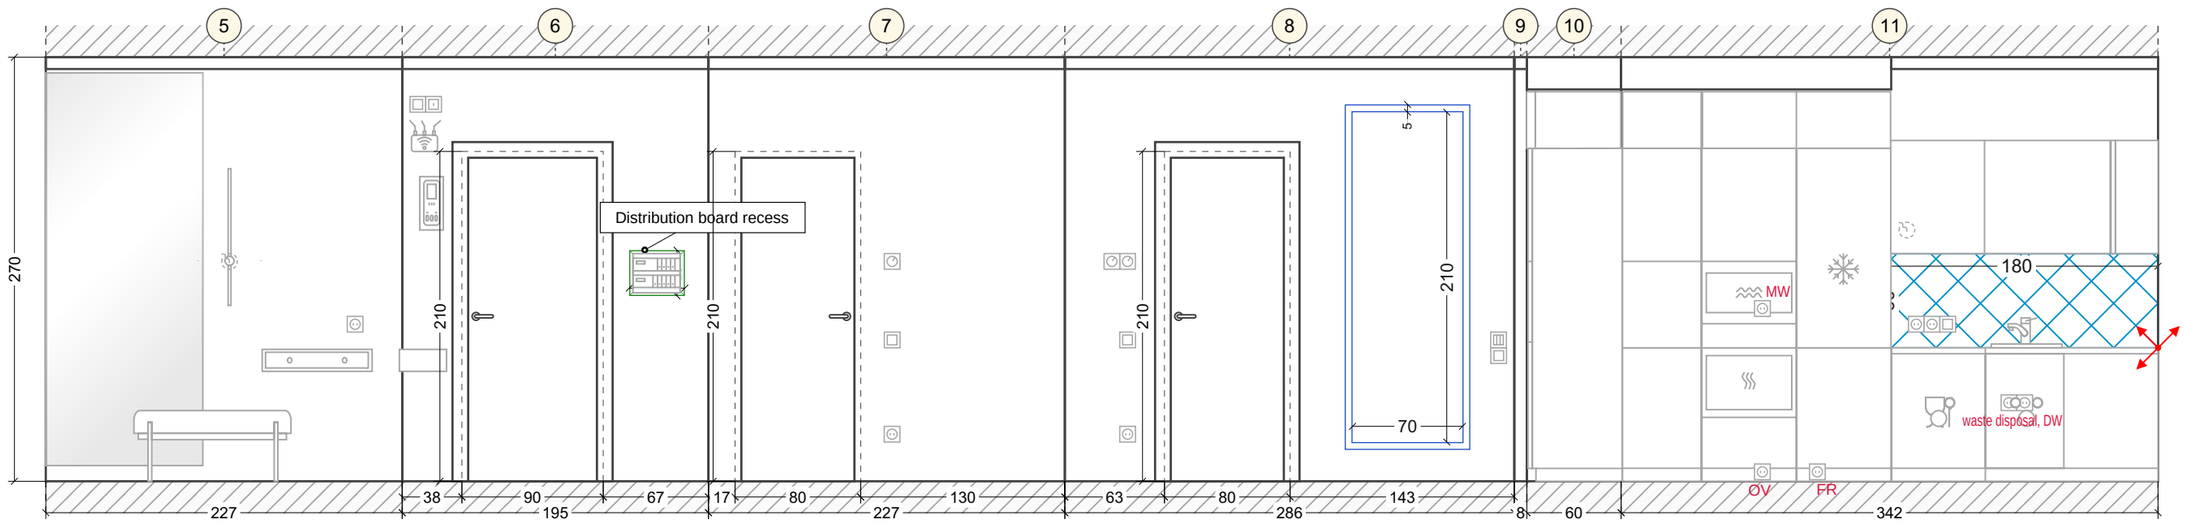

Project No. DEMO-001

Tallinn, Näidise tänav 12

Majaplaan Demo

Wall elevations. Kitchen/living room (12-14)

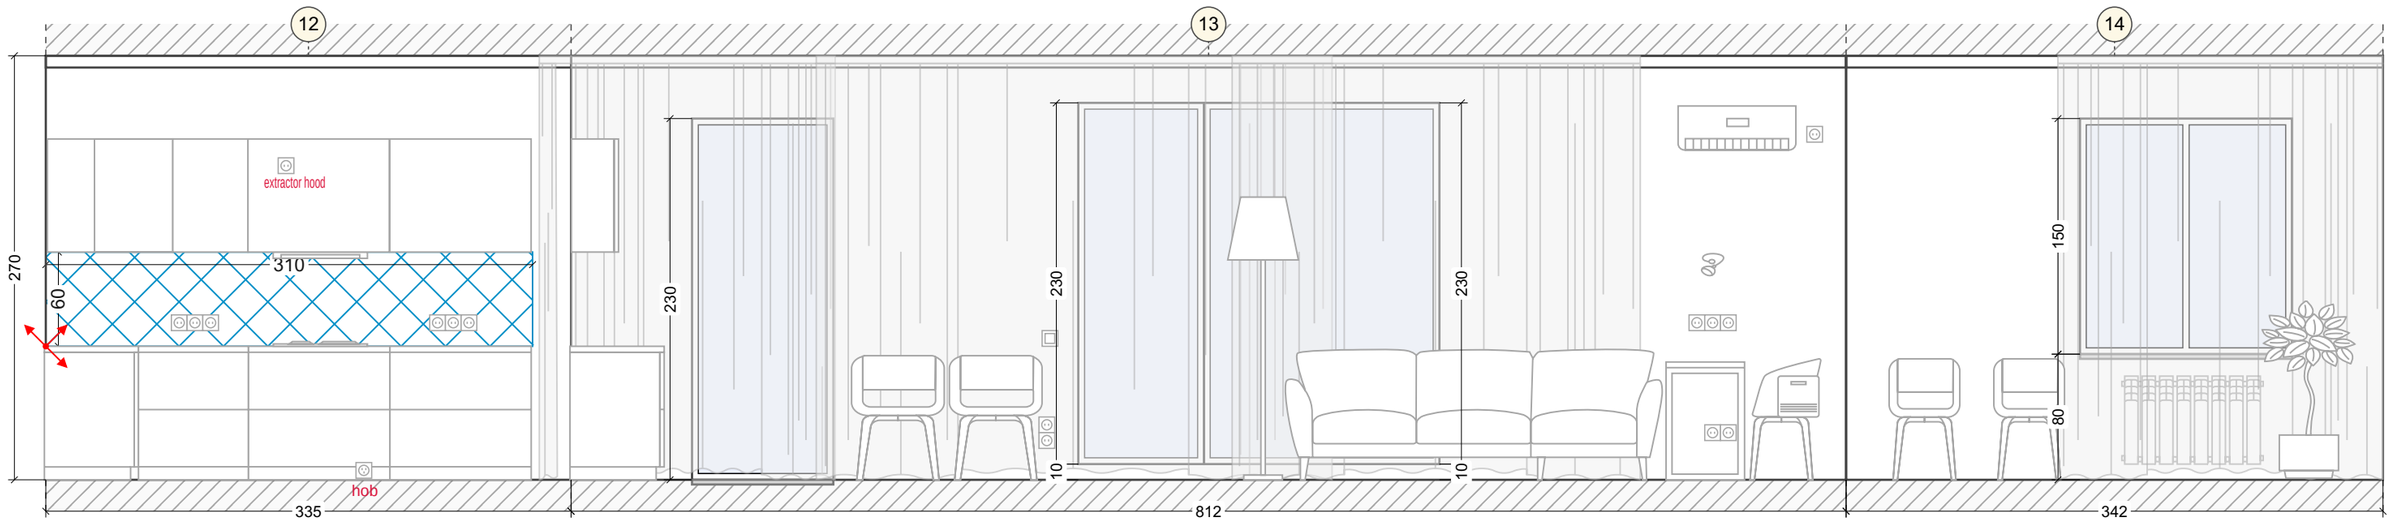

Wall elevations. Bedroom (1-4)

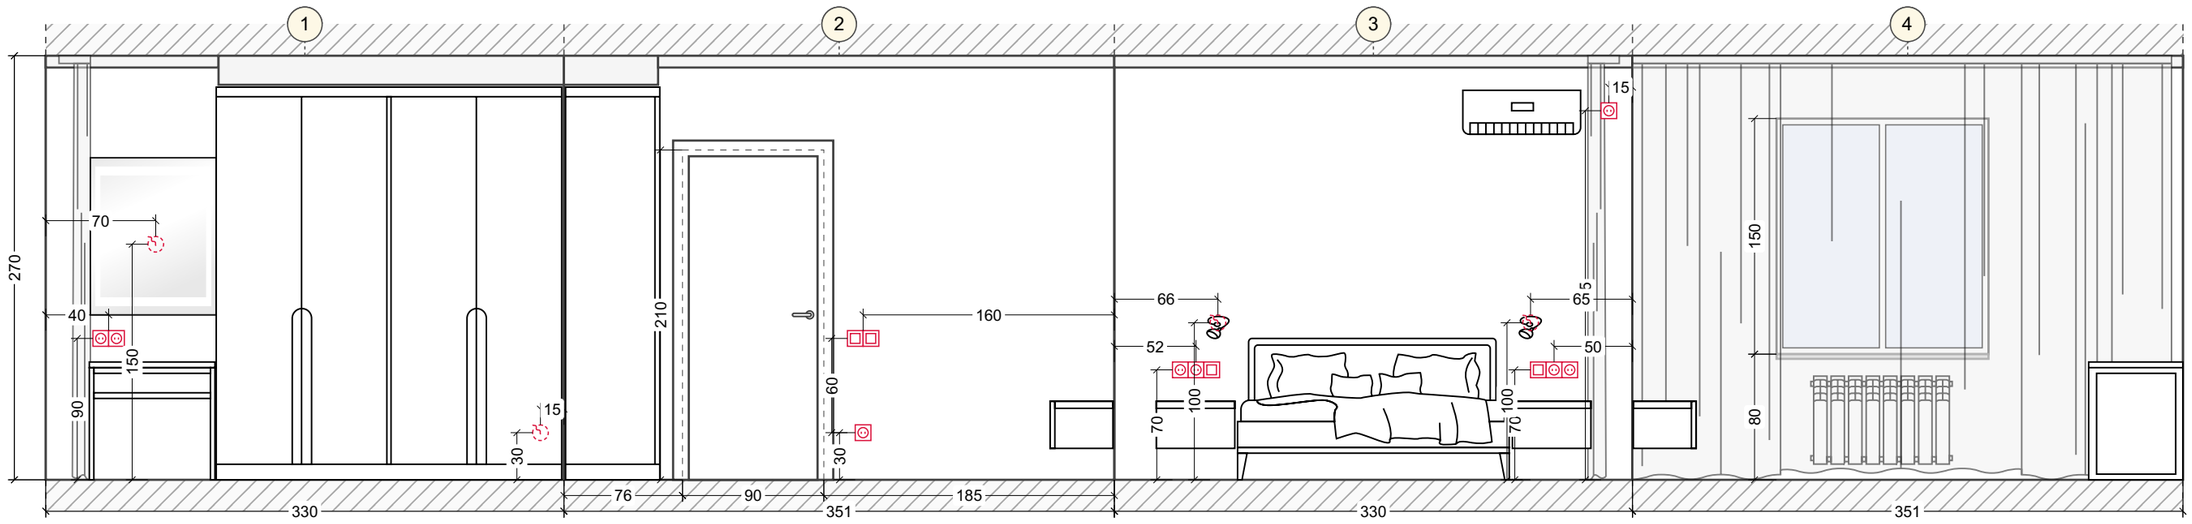

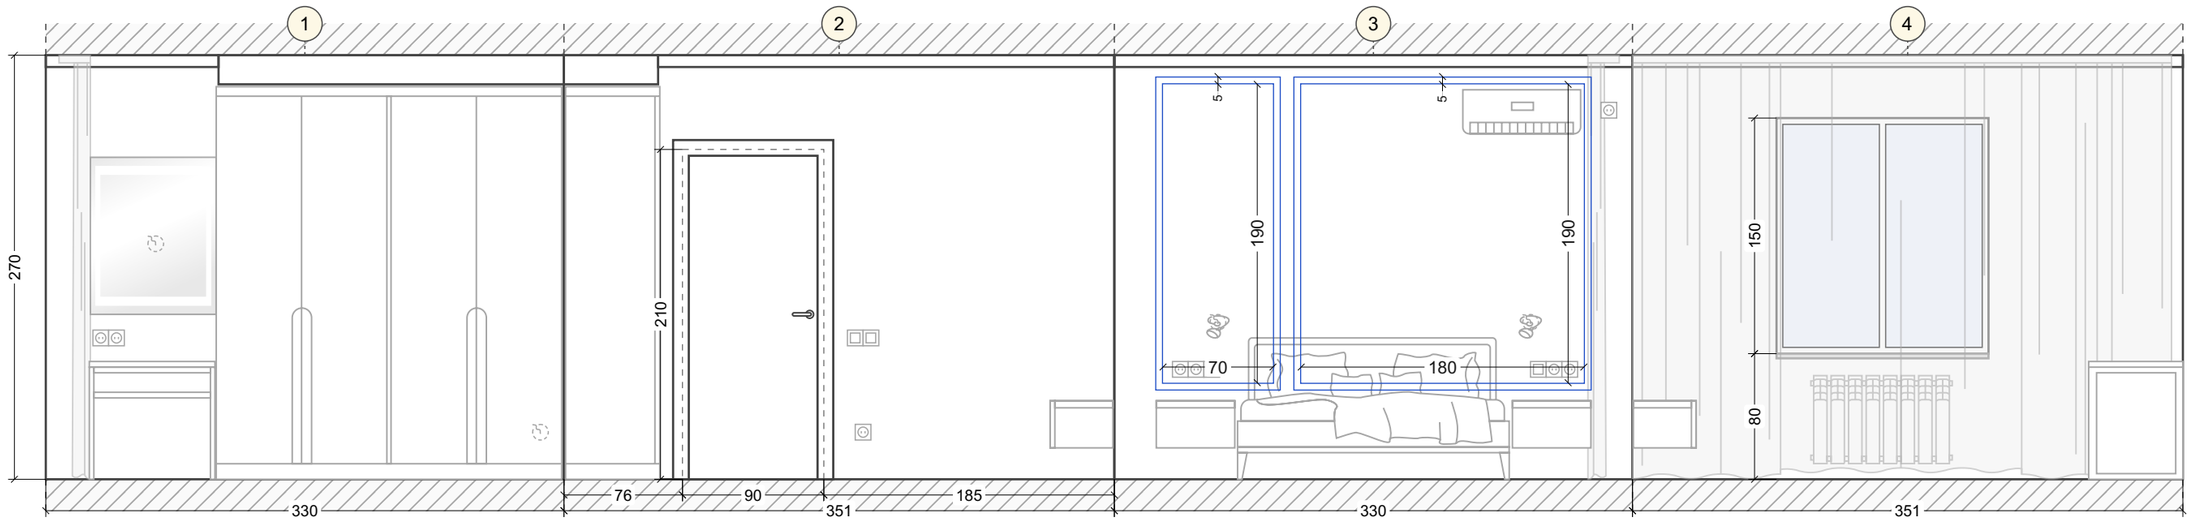

Project No. DEMO-001

Tallinn, Näidise tänav 12

Majaplaan Demo

Wall elevations. Children's room (1-4)

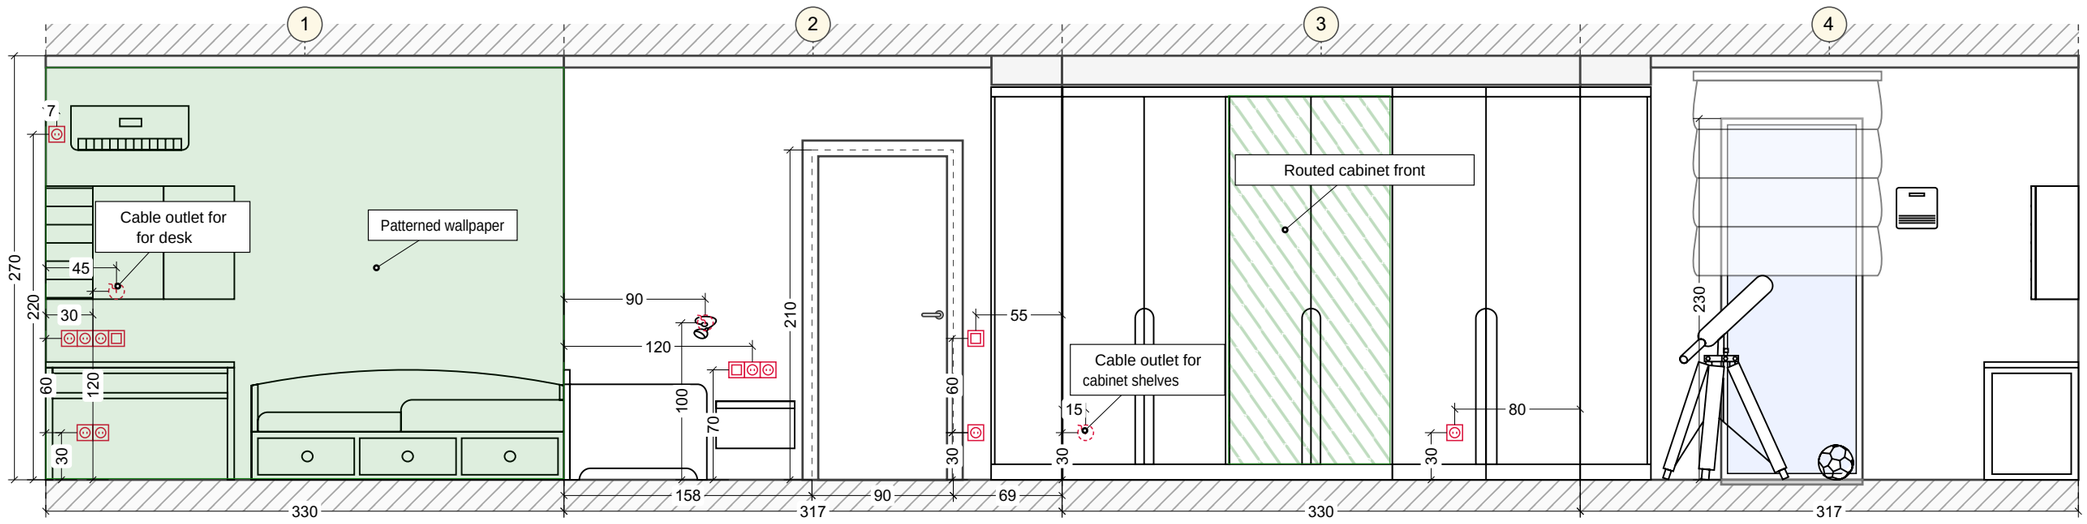

Wall elevations. Bathroom 1 (large) (1-6)

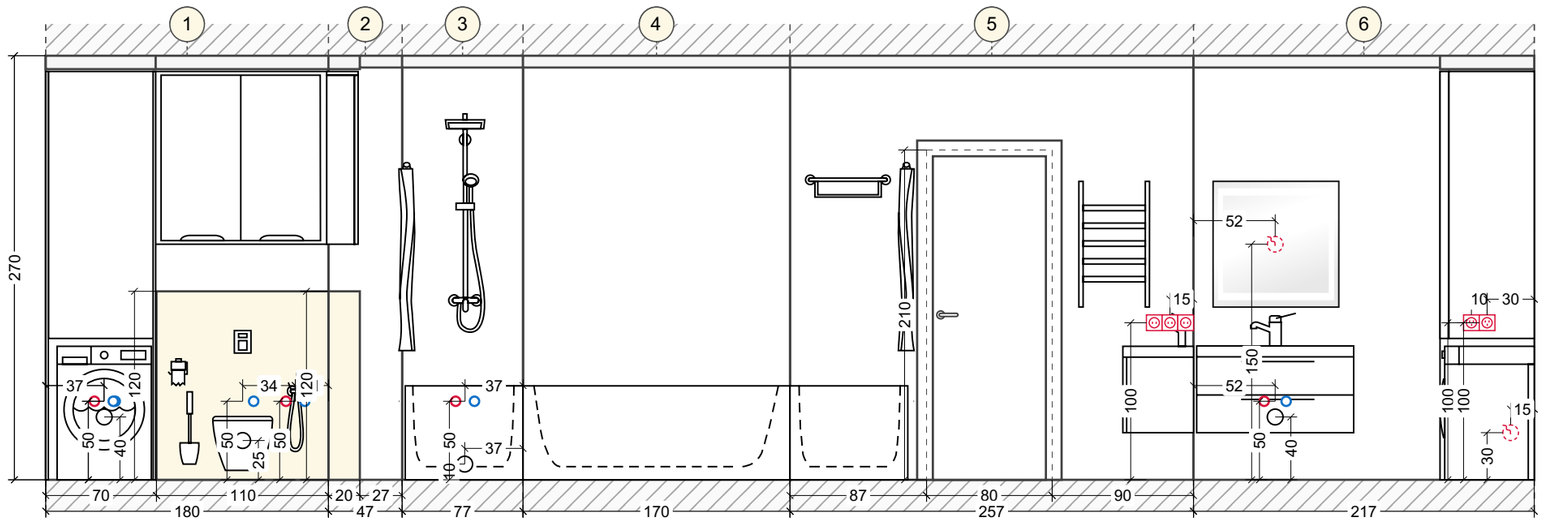

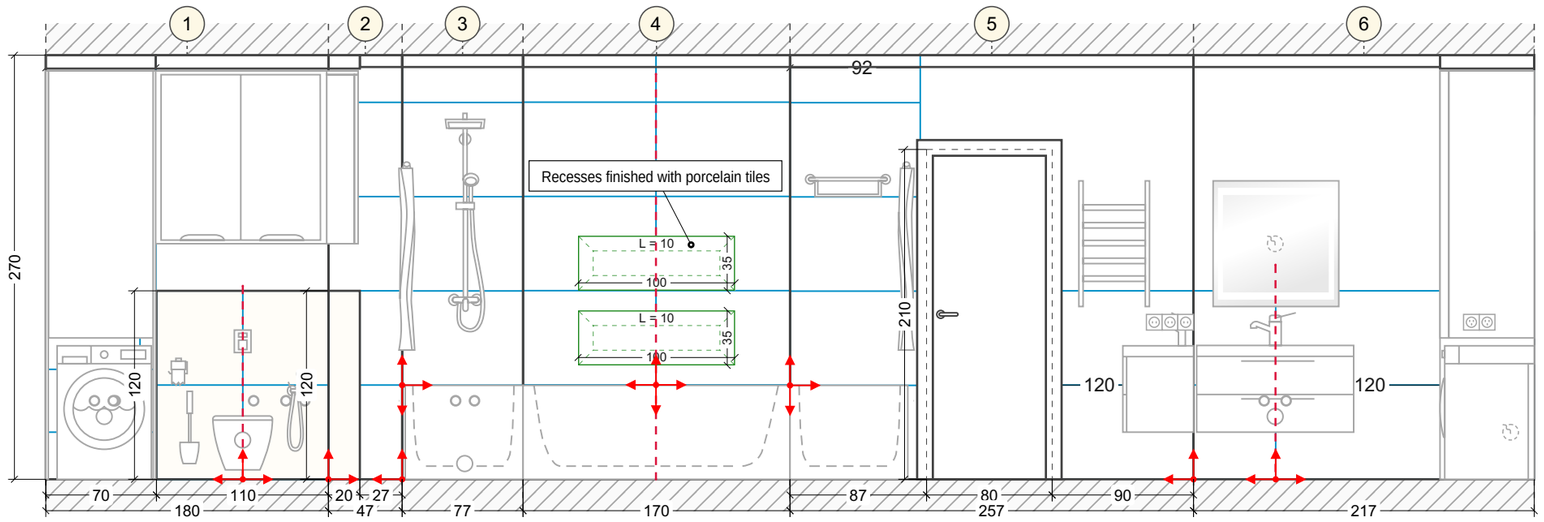

Project No. DEMO-001

Tallinn, Näidise tänav 12

Majaplaan Demo

Wall elevations. Walk-in wardrobe (1-8)

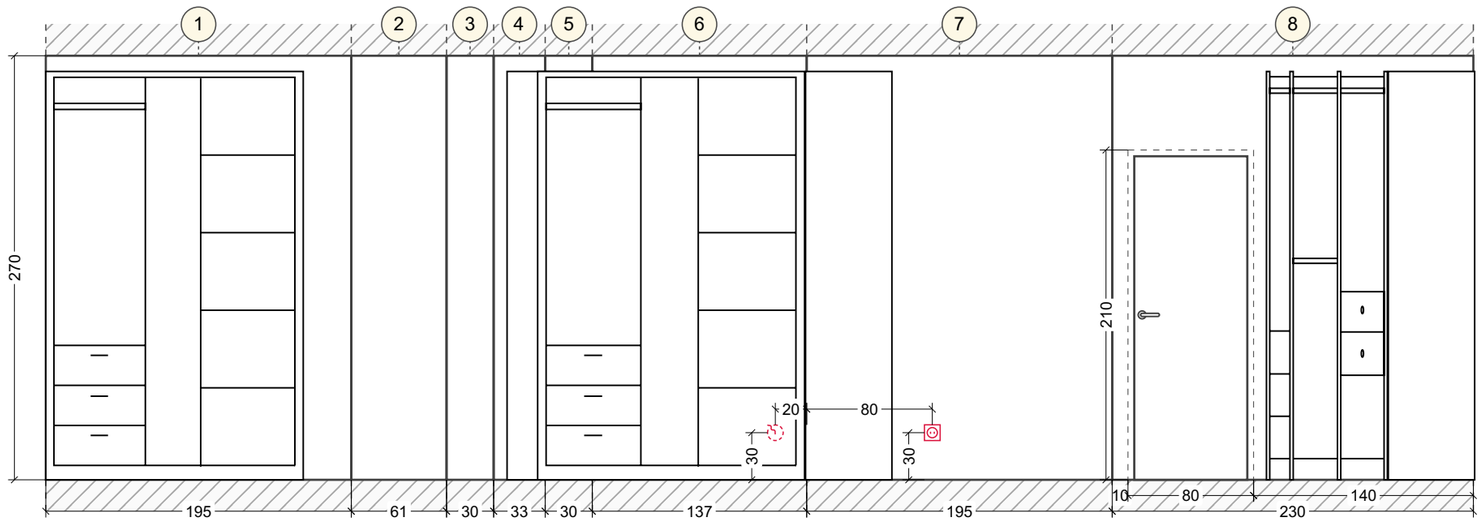

Wall elevations. Bathroom 2 (small) (1-4)

